

BICYCLE, PEDESTRIAN & TRAILS COMMITTEE MEETING AGENDA

Monday, January 22, 2024

6:30 p.m.

**Pleasanton Senior Center
5353 Sunol Blvd**

The meeting will be held at the Pleasanton Senior Center– 5353 Sunol Blvd. You can listen-in on the meeting the below ways:

- Zoom Webinar at <https://cityofpleasanton.zoom.us/j/95673459225> (listen only)
- Listen in by phone: 1-669-900-6833 or 1-669-444-9171 with Webinar ID: 956 7345 9225

CALL TO ORDER

- Pledge of Allegiance
- Roll Call

AGENDA AMENDMENTS

MINUTES

1. Approval of the October 23, 2023, meeting minutes.

MEETING OPEN TO THE PUBLIC

2. Introductions/Awards/Recognitions
3. Public Comment from the audience regarding items not listed on the agenda.
Speakers are encouraged to limit comments to 3 minutes.

MATTERS BEFORE THE COMMITTEE

If necessary to assure completion of the following items, the Chairperson may establish time limits for the presentations by individual speakers.

4. Review of Bicycle Lane Installation Concurrent with Road Resurfacing Projects.

COMMITTEE REPORTS

5. Updates from the Planning and Parks and Recreation Commissions
6. Updates from Project/Program/Agency Representatives

7. Other brief reports on any meetings, conferences, and/or seminars attended by the Committee members.

COMMITTEE COMMENTS

STAFF COMMENTS

ADJOURNMENT

Notice

Under Government Code §54957.5, any writings/documents regarding an open session item on this agenda provided to a majority of the Commission after distribution of the agenda packet are available for public inspection at the Community Development Department, 200 Old Bernal Avenue, Pleasanton.

Accessible Public Meetings

The City of Pleasanton can provide special assistance for persons with disabilities to participate in public meetings. To make a request for a disability-related modification or accommodation (e.g., an assistive listening device), please contact Traffic Engineering at (925) 931-5677, PO Box 520, Pleasanton, CA 94566, or Lisa Hatton at lhatten@cityofpleasantonca.gov at the earliest possible time. If you need sign language assistance, please provide at least two working days' notice prior to the meeting date.

**CITY OF PLEASANTON
BICYCLE, PEDESTRIAN & TRAILS COMMITTEE MEETING MINUTES
October 23, 2023**

Vice Chair Jain called the regular meeting of the Bicycle, Pedestrian & Trails Committee to order at the hour of 6:30 p.m. from the Pleasanton Senior Center located at 5353 Sunol Blvd.

ROLL CALL

Present: Committee members, Anurag Jain, Donna Dubose, Sharon Piekarski, Matt Maciel, Sierra Stewart

Absent: Michael Vickers, Ernie Rodgers

Present Staff members, Traffic Engineer Mike Tassano, Associate Traffic Engineer Matt Nelson, Landscape Architect Matt Gruber

AGENDA AMENDMENTS

None

CONSENT CALENDAR

1. Approve regular meeting minutes of July 24, 2023

Recommendation: Approve

MEETING OPEN TO THE PUBLIC

2. Introductions/Awards/Recognitions: None
3. Public Comment

Vice Chair Jain opened public comment.

The following individuals provided comments: Resident of the community, members of the committee and members of the staff.

Vice Chair Jain closed public comment.

COMMISSION MATTERS

4. Metropolitan Transportation Commission (MTC) Complete Streets Checklist - 2024 State Transportation Improvement Program, I-680/Sunol Boulevard Interchange Modernization Project, CIP 15551

Recommendation: Informational Only

Senior Transportation Engineer Cedric Novenario presented the item.

Vice Chair Jain opened public comment/hearing.

The following individuals provided comment: Members of the committee, and members of staff.

Vice Chair Jain closed public comment.

COMMISSIONER REPORTS

5. There were no updates for the Parks and Recreation Actions
6. Vice Chair Jain provided an update on the Planning Commission Actions

COMMITTEE COMMENTS

7. Committee member Piekarski provided an overview of the Alameda County CTC Bicycle Implementation Workshop.
8. Committee member Piekarski brought forward her concerns with the City's reorganization of the committees.
9. Committee member Dubose inquired if the small street sweeper had been purchased.
10. Committee member Maciel asked for an update on the Johnson drive update.
11. Committee member Maciel brought forward his concerns regarding the removal of the crosswalk at West Las Positas.

STAFF COMENTS


12. Staff member Matt Nelson addressed committee member Piekarski's concerns regarding the reorganization of the committees.
13. Staff member Matt Nelson and Matt Gruber provided an update on the street sweeper.
14. Staff member Matt Nelson provided an update on Johnson drive.

MATTERS INITIATED

None

ADJOURNMENT

Vice Chair Jain adjourned the meeting at 7:26 p.m.

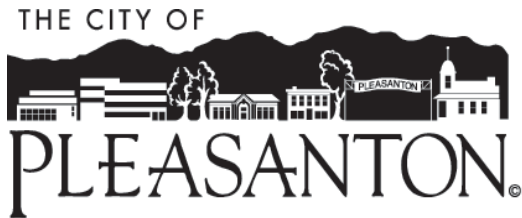

Bicycle, Pedestrian & Trails Committee Agenda Report

January 22, 2024
Item 4

SUBJECT: REVIEW OF BICYCLE LANE INSTALLATION CONCURRENT WITH ROAD RESURFACING PROJECTS

SUMMARY

The City of Pleasanton performs annual projects to resurface City streets to assure conformance with City maintenance standards. After the street segments are resurfaced, new lane striping must be installed to delineate vehicle travel lanes. As part of the lane restriping, on-street bicycle lanes are installed where feasible and in accordance with the recommendations of the Pleasanton Pedestrian and Bicycle Master Plan.

In 2024, several of the City roadways are planned for resurfacing. Staff is providing the BPTC with the striping plan sheets for Bernal Avenue and Hopyard Road that include the addition of revised bicycle facilities for review (see Attachment A)

RECOMMENDATION

It is recommended that the Bicycle, Pedestrian & Trails Committee receive this information and provide feedback as necessary.

ACTION



No action required – informational item only.

Submitted by:

Matt Nelson
Associate Traffic Engineer

Attachment:

1. Street Resurfacing Striping Plans

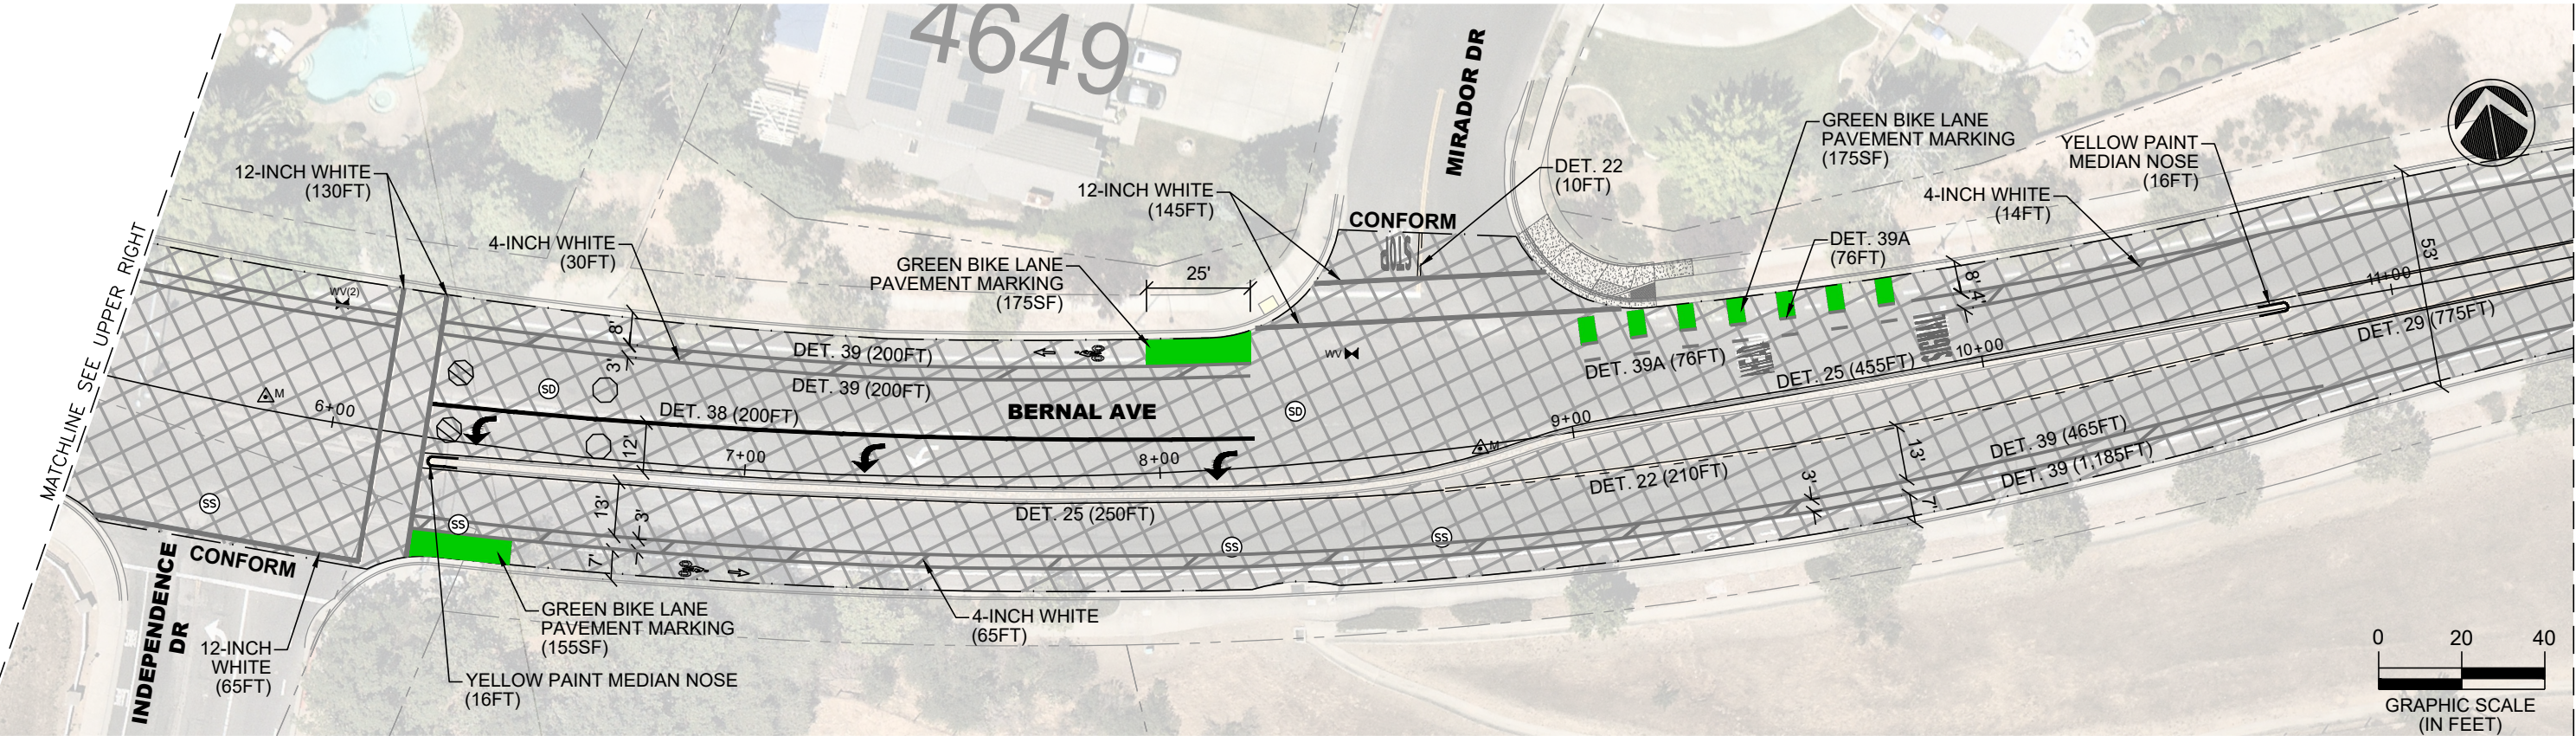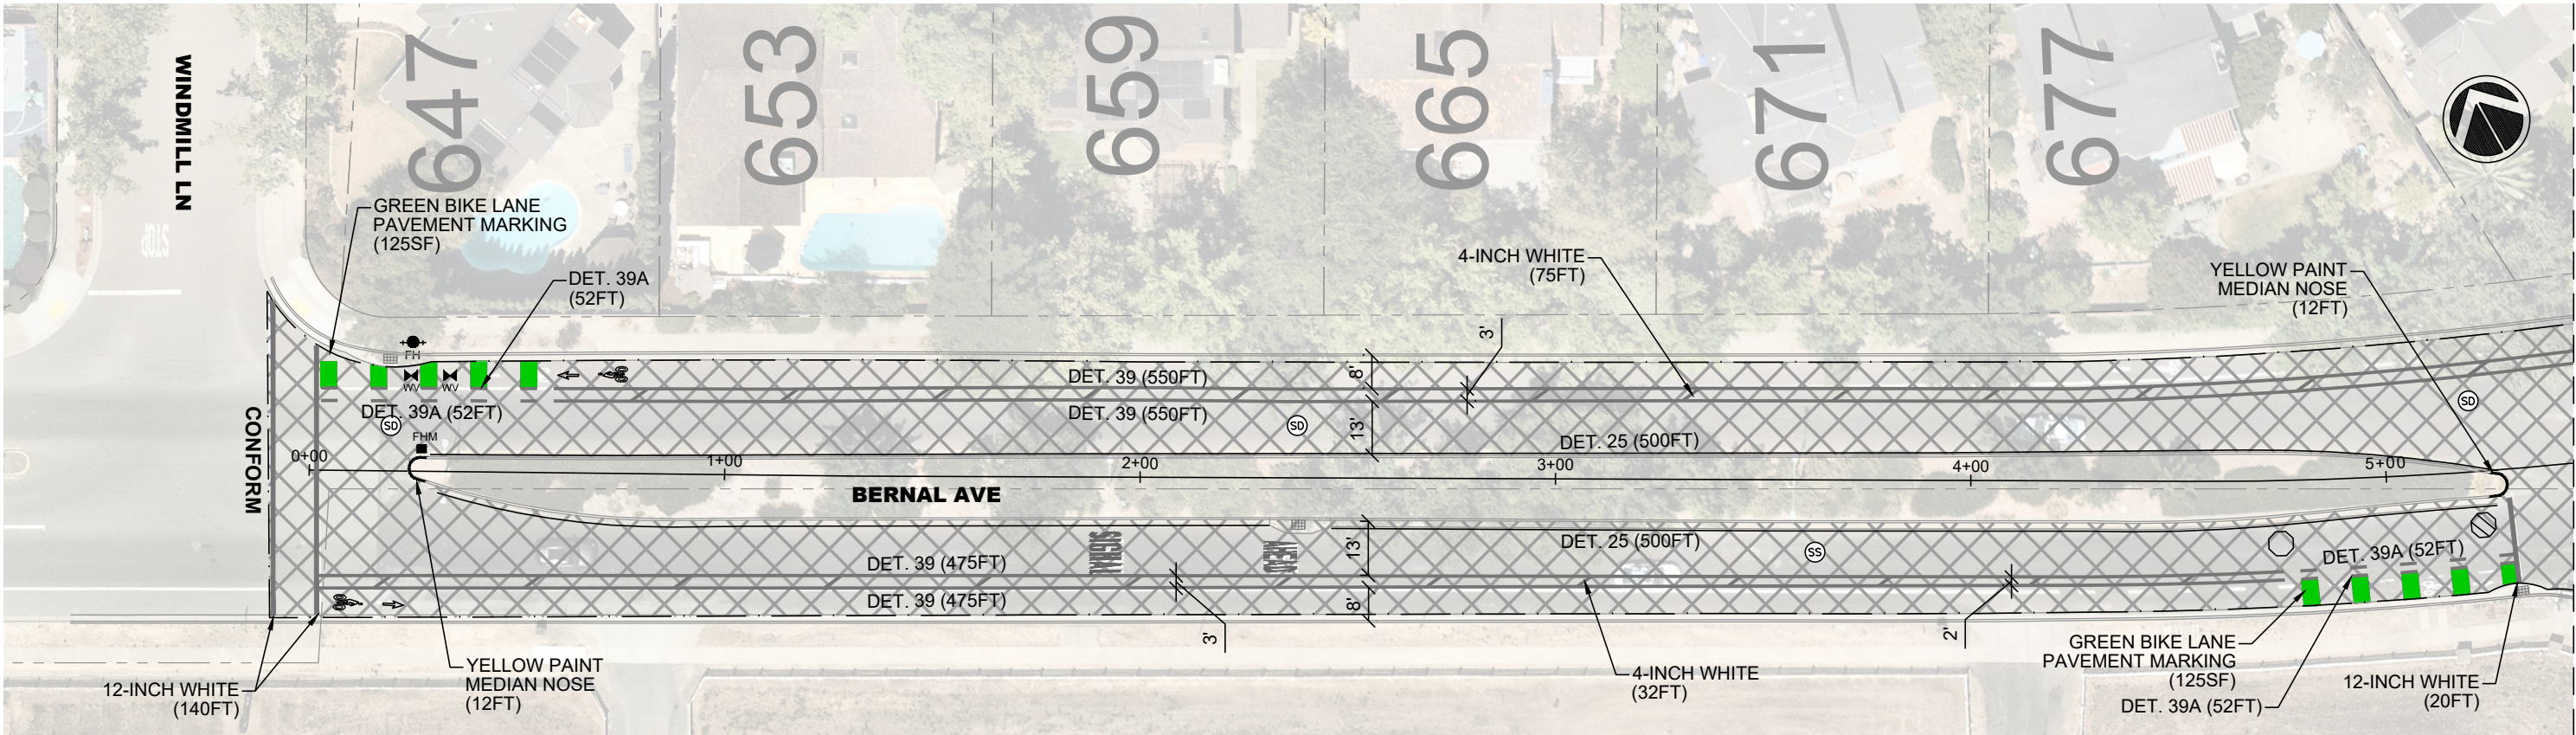

\\pleasdata\pw\Engineering\Streets\Annual Resurfacing - CIP 23503\Drawings\CAD\CIP-23503_AREA 3_BERNAL AVE.dwg 19-23 01:05pm snguyen

REV.	DATE	DESCRIPTION



CITY OF PLEASANTON
Department of Engineering

STEPHEN M. KIRKPATRICK
CITY ENGINEER
NO. 53367
EXP. 6/30/23

ANNUAL STREET RESURFACING AND PREVENTATIVE MAINTENANCE PROJECT



BERNAL AVENUE STA 0+00 TO 11+45

DESIGN: HH
DRAWN: SN
CHECKED: AN
TRAFFIC ENGINEER: MT

SCALE: AS SHOWN
PROJECT NO.: CIP-23503
DATE: APRIL 19, 2023

DWG NO.
A3-1
10 OF 25

\\pleasdata\pw\Engineering\Streets\Annual Resurfacing - CIP 23503\Design\Drawings\CAD\CIP-23503 AREA 3_BERNAL AVE.dwg 4/19/23 01:09pm nguven

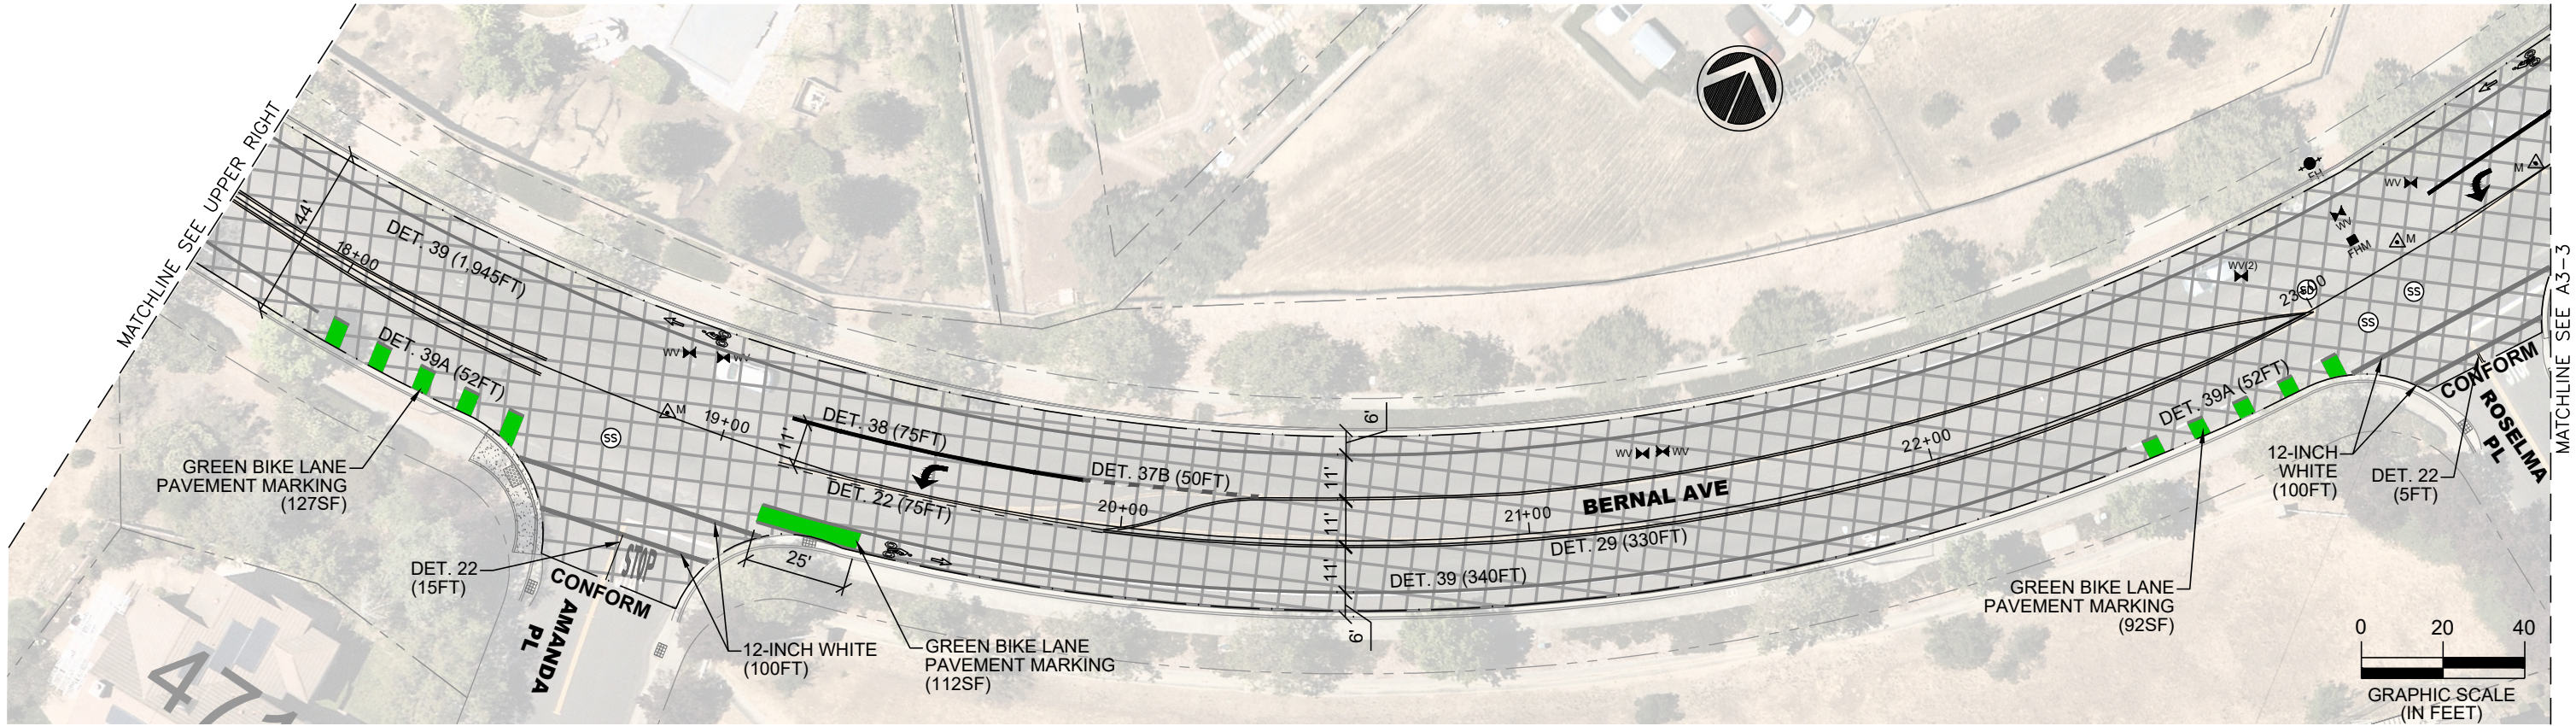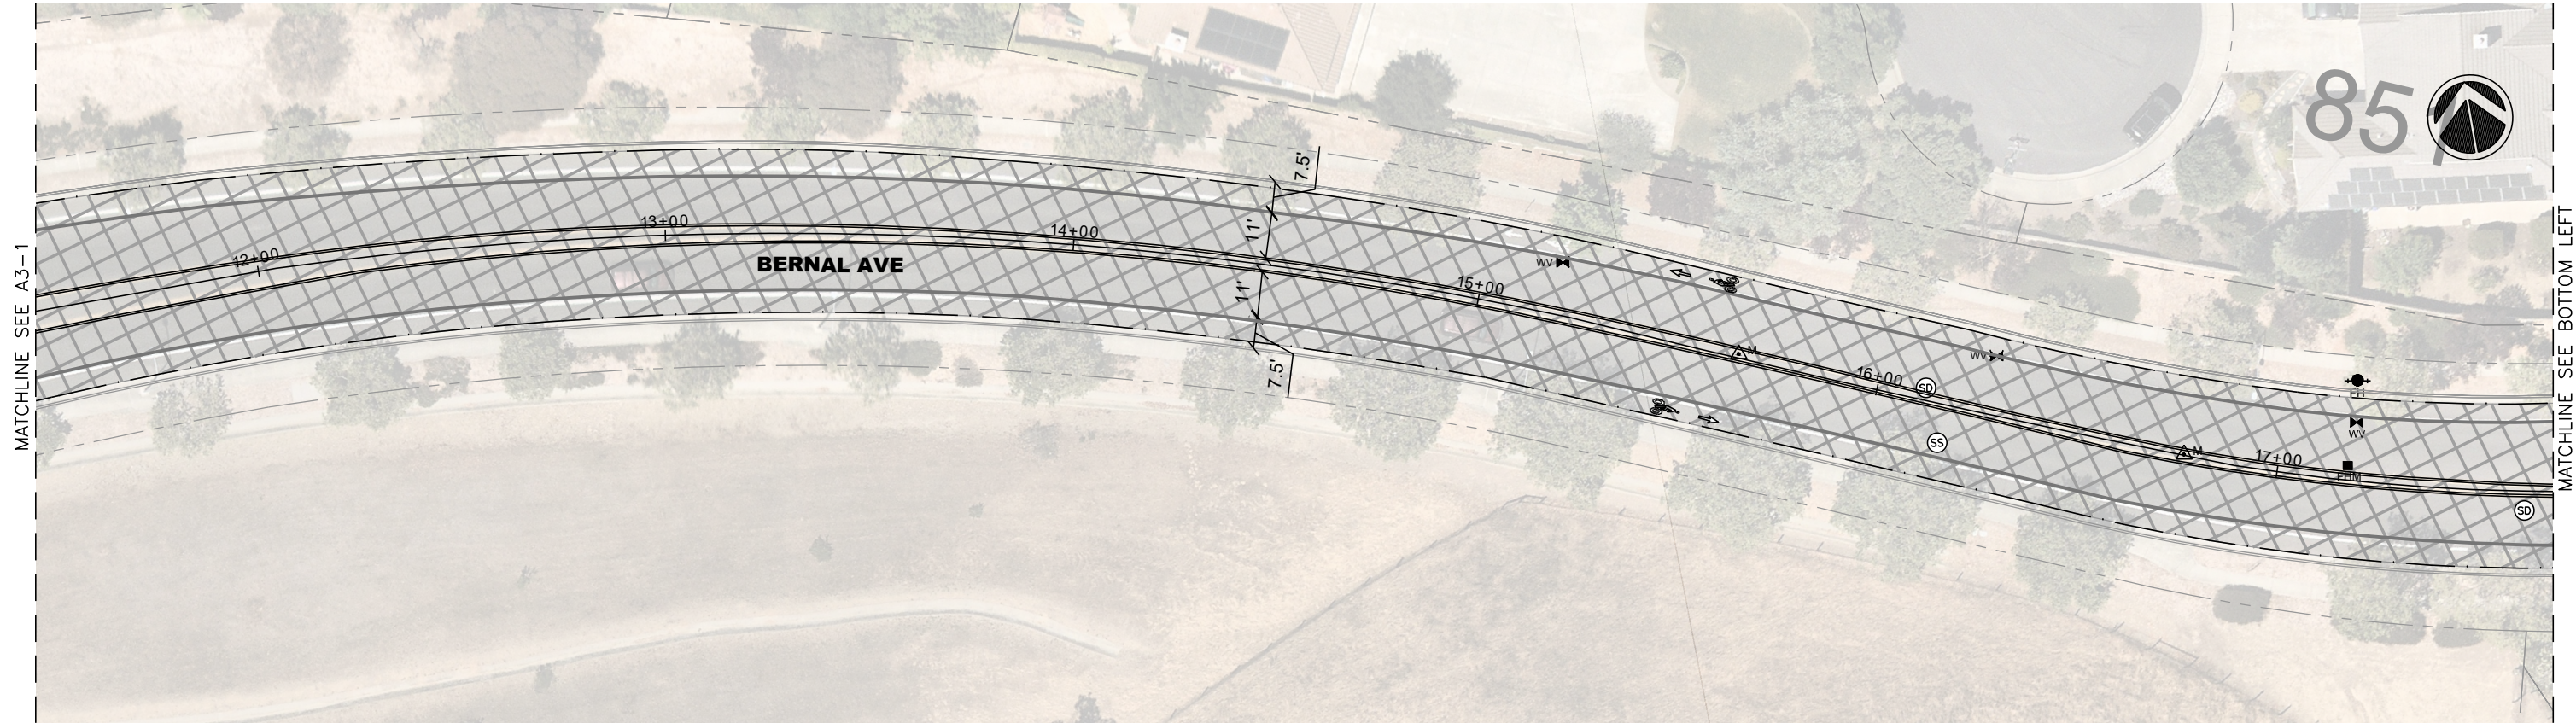

REV.	DATE	DESCRIPTION



CITY OF PLEASANTON
Department of Engineering



STEPHEN M. KIRKPATRICK
CITY ENGINEER
NO. 53367
EXP. 6/30/23

ANNUAL STREET RESURFACING AND PREVENTATIVE MAINTENANCE PROJECT
BERNAL AVENUE STA 11+45 TO 23+65

DESIGN: HH
DRAWN: SN
CHECKED: AN
TRAFFIC ENGINEER: MT




SCALE: AS SHOWN
PROJECT NO.: CIP-23503
DATE: APRIL 19, 2023

DWG NO.
A3-2
11 OF 25

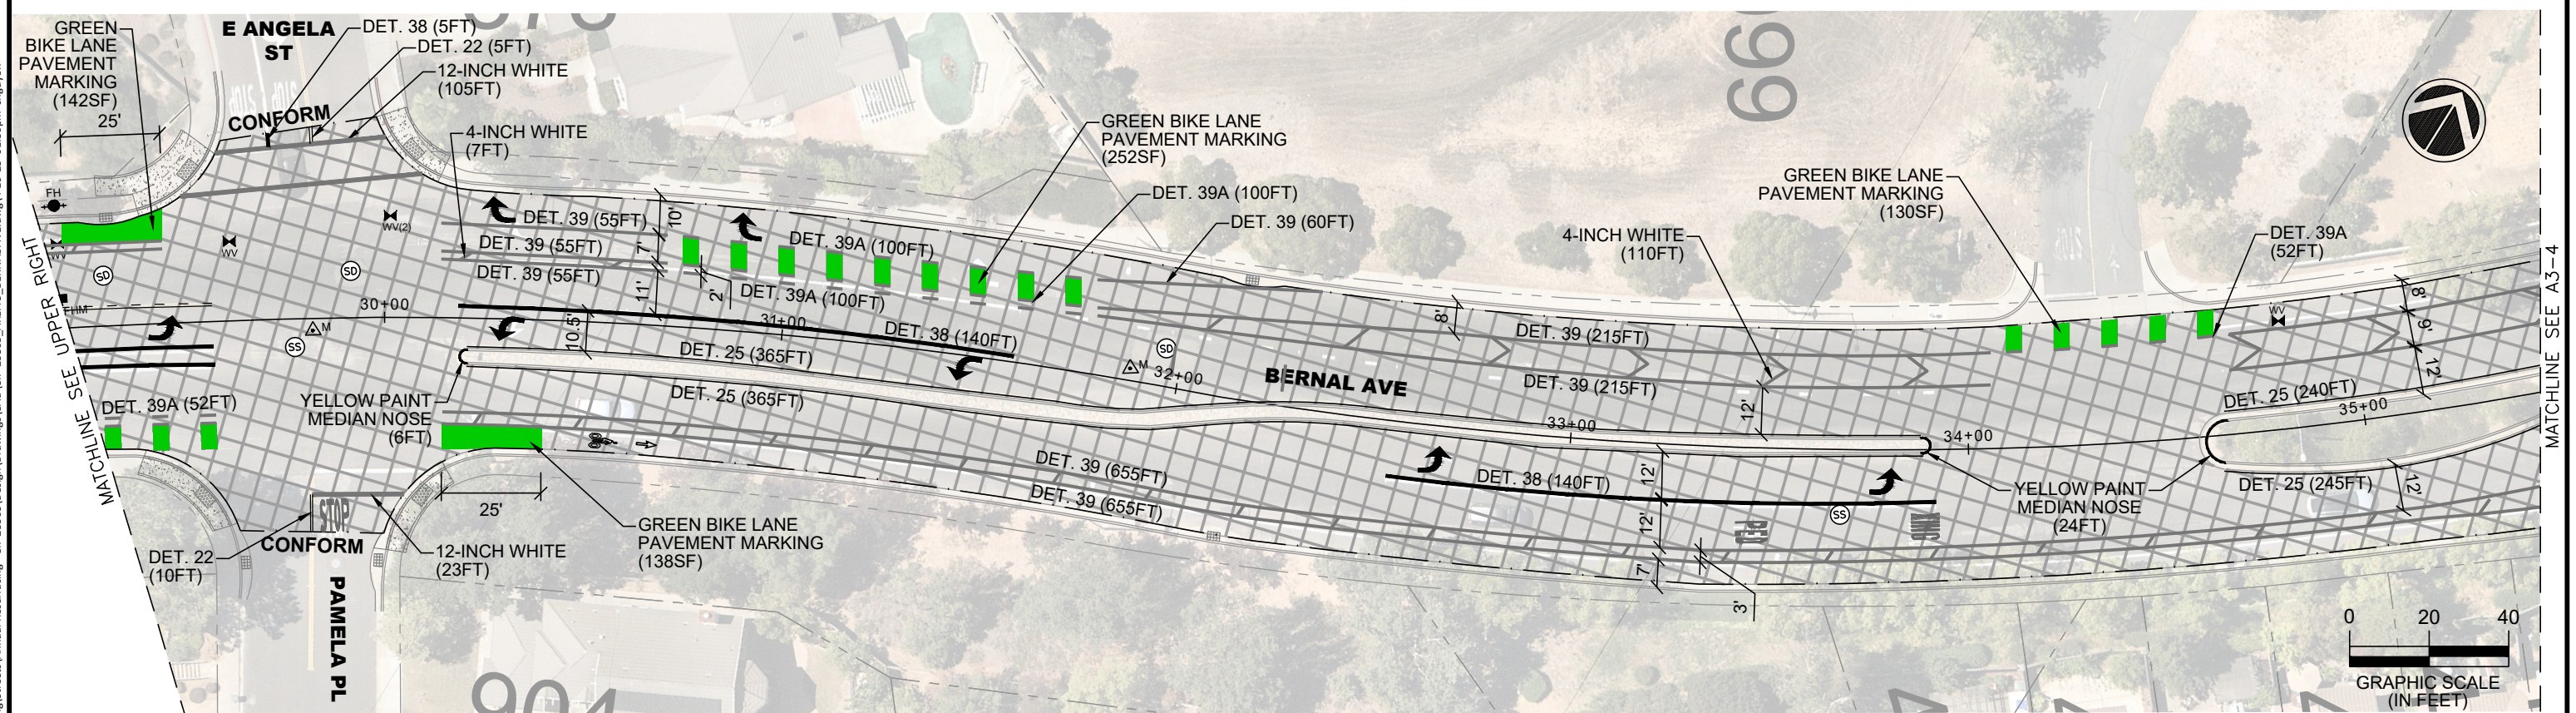
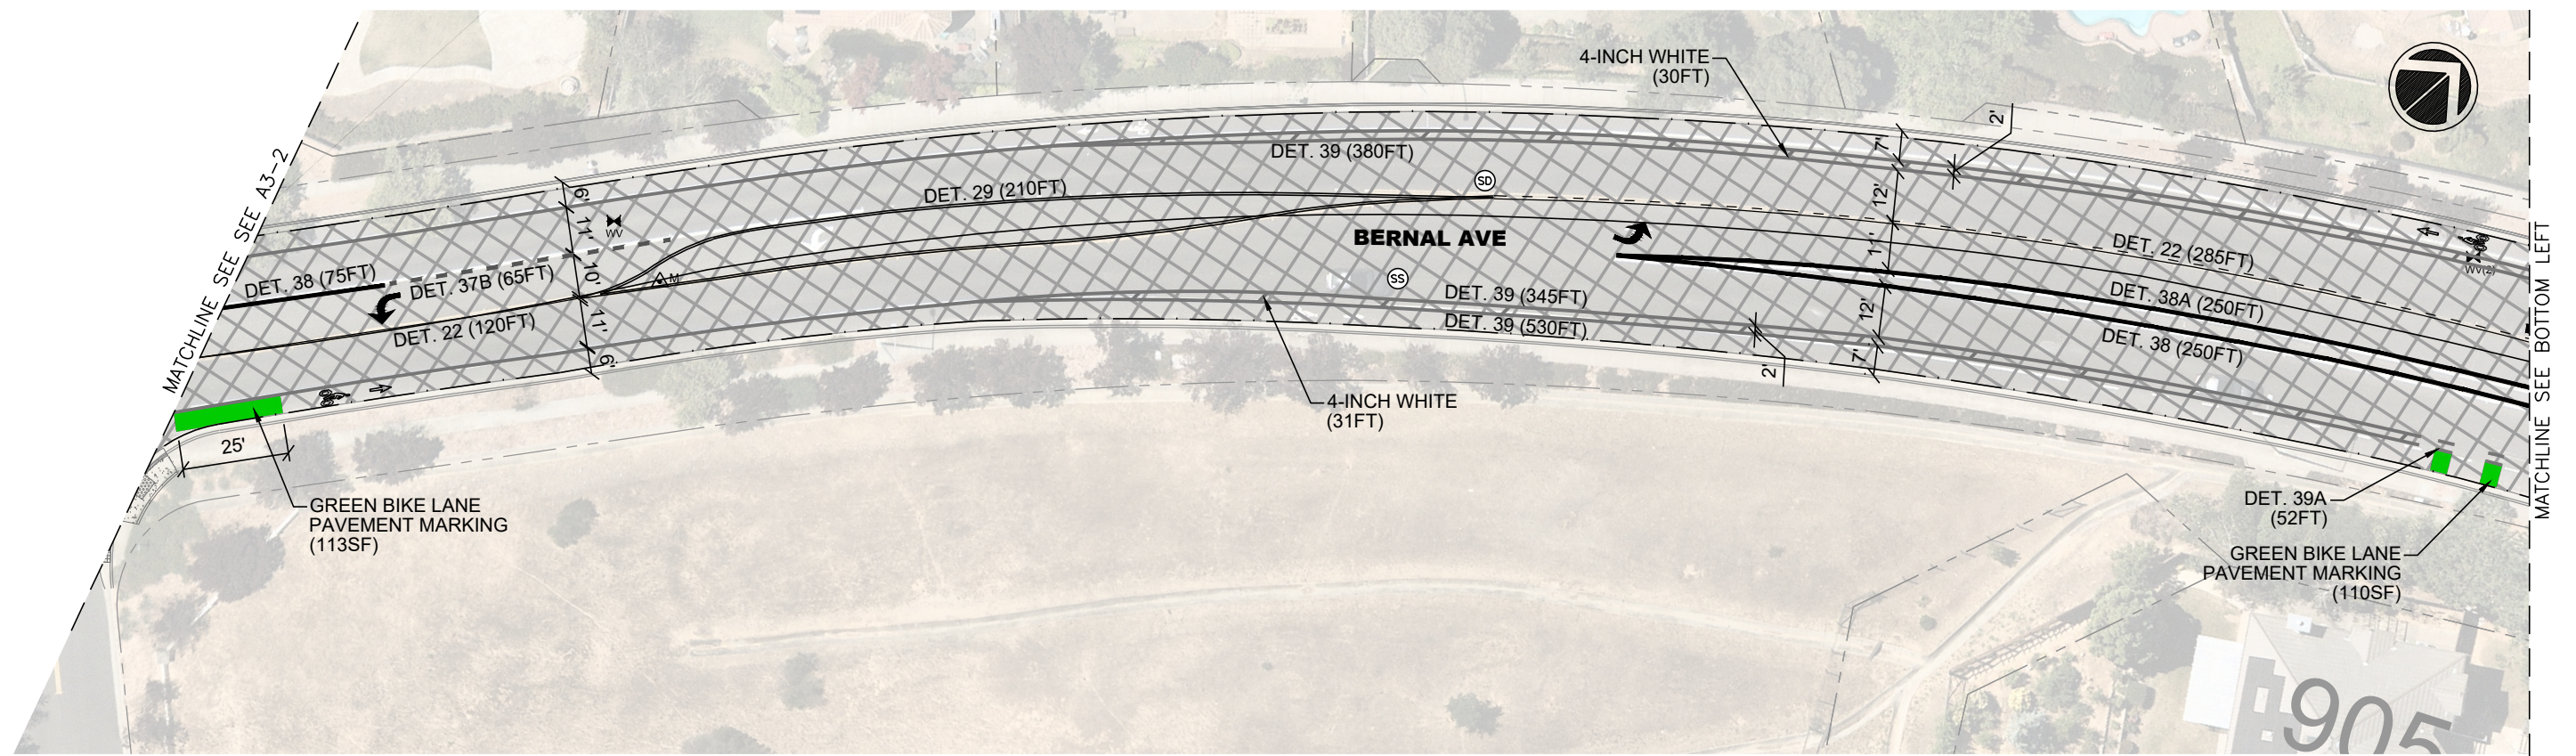


REV.	DATE	DESCRIPTION	 CITY OF PLEASANTON	CITY OF PLEASANTON Department of Engineering	STEPHEN M. KIRKPATRICK CITY ENGINEER NO. 53367 EXP. 6/30/23	ANNUAL STREET RESURFACING AND PREVENTATIVE MAINTENANCE PROJECT	DESIGN: HH	SCALE: AS SHOWN	DWG NO.	
								DRAWN: SN	PROJECT NO.: CIP-23503	A3-3
								CHECKED: AN	DATE: APRIL 19, 2023	12 OF 25
								BERNAL AVENUE STA 23+65 TO 35+45	TRAFFIC ENGINEER: MT	



\\pleasdata\pw\Engineering\Streets\Annual Resurfacing - CIP 23503\Design\Drawings\CAD\CIP-23503 AREA 3 - BERNAL AVE.dwg 4-19-23 01:37pm nguven

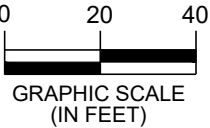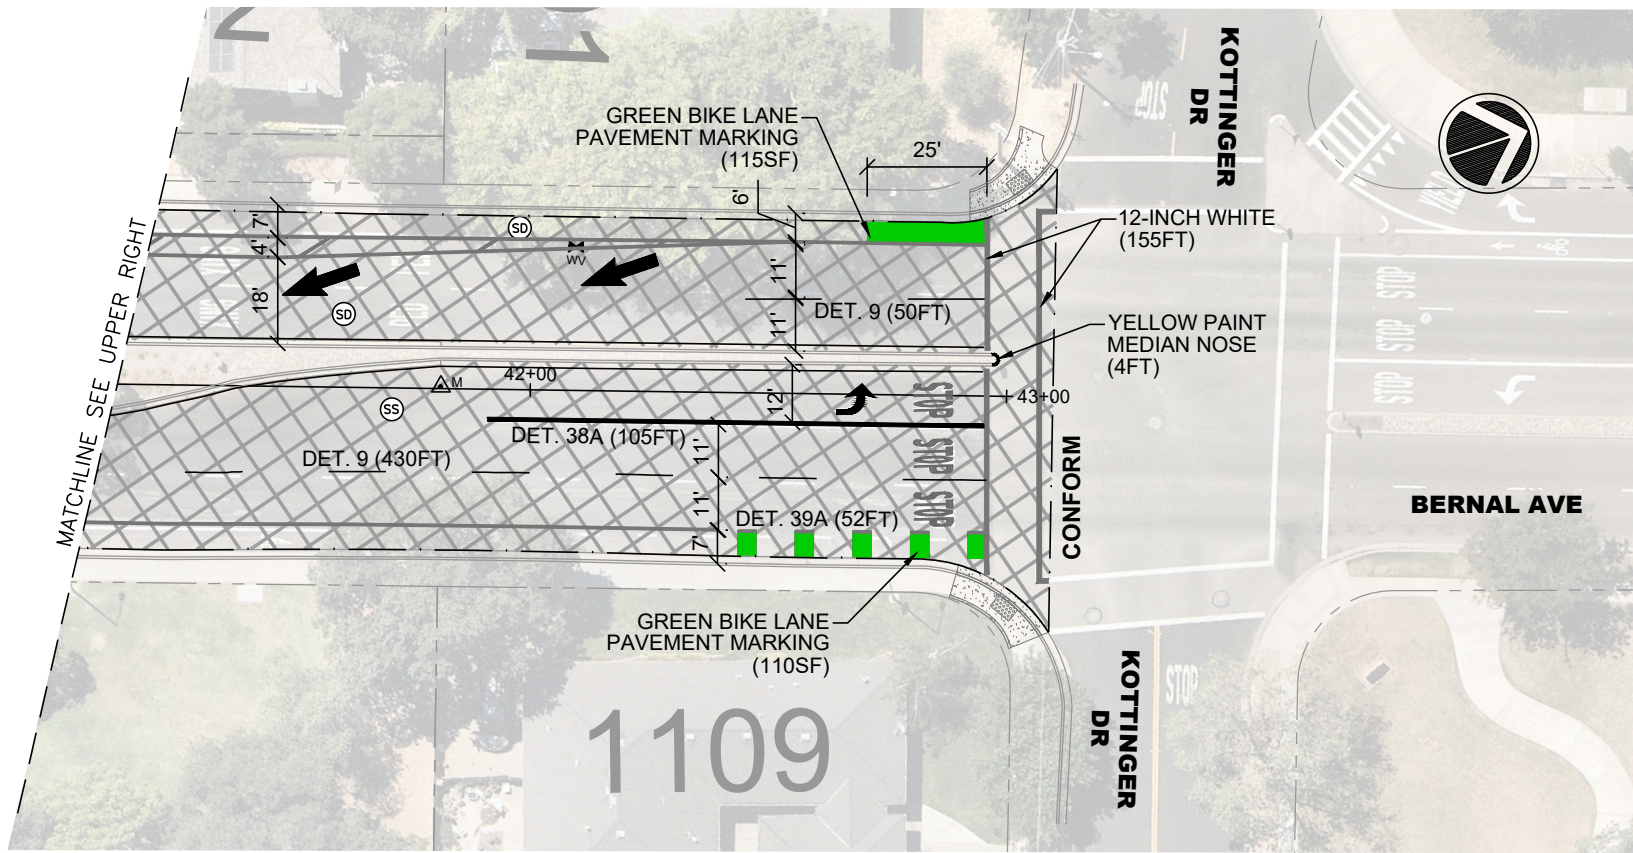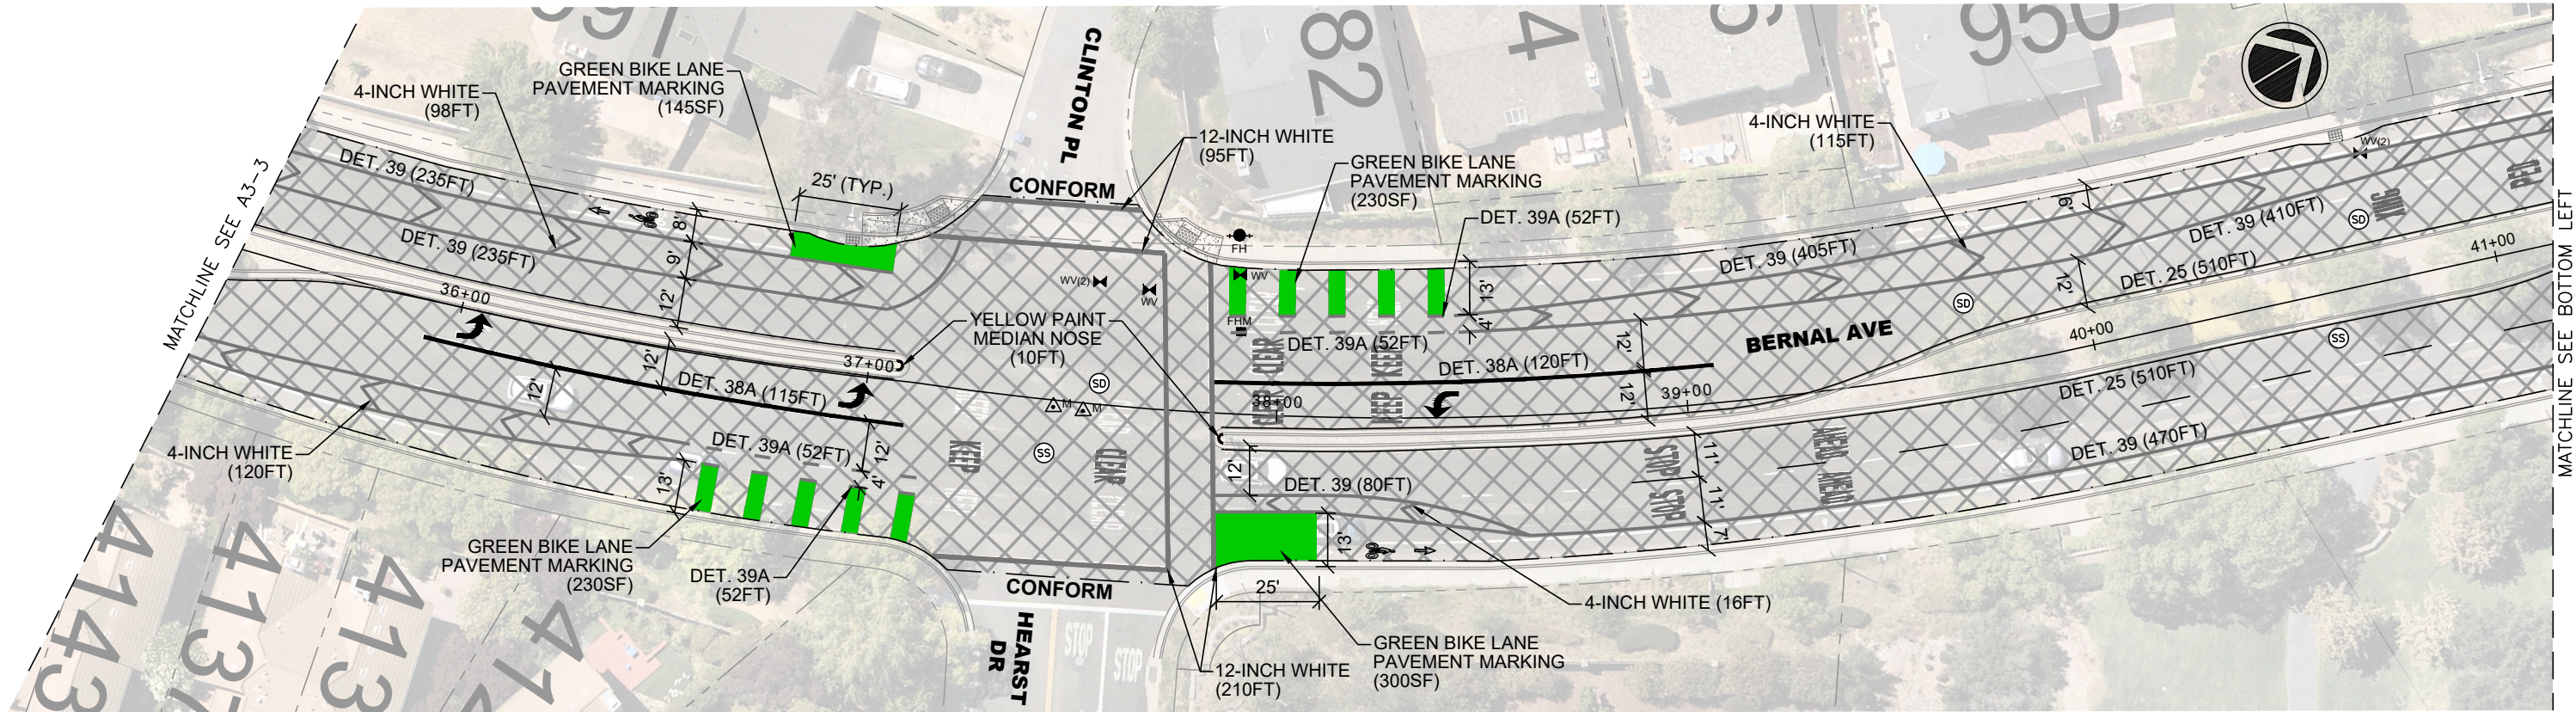



REV.	DATE	DESCRIPTION		CITY OF PLEASANTON Department of Engineering	STEPHEN M. KIRKPATRICK CITY ENGINEER NO. 53367 EXP. 6/30/23	ANNUAL STREET RESURFACING AND PREVENTATIVE MAINTENANCE PROJECT	DESIGN:	HH	SCALE:	AS SHOWN	DWG NO.	
						DRAWN:	SN	BERNAL AVENUE STA 35+45 TO 43+00	PROJECT NO.: CIP-23503	A3-4		
						CHECKED:	AN				DATE: APRIL 19, 2023	13 OF 25
						TRAFFIC ENGINEER:	MT					

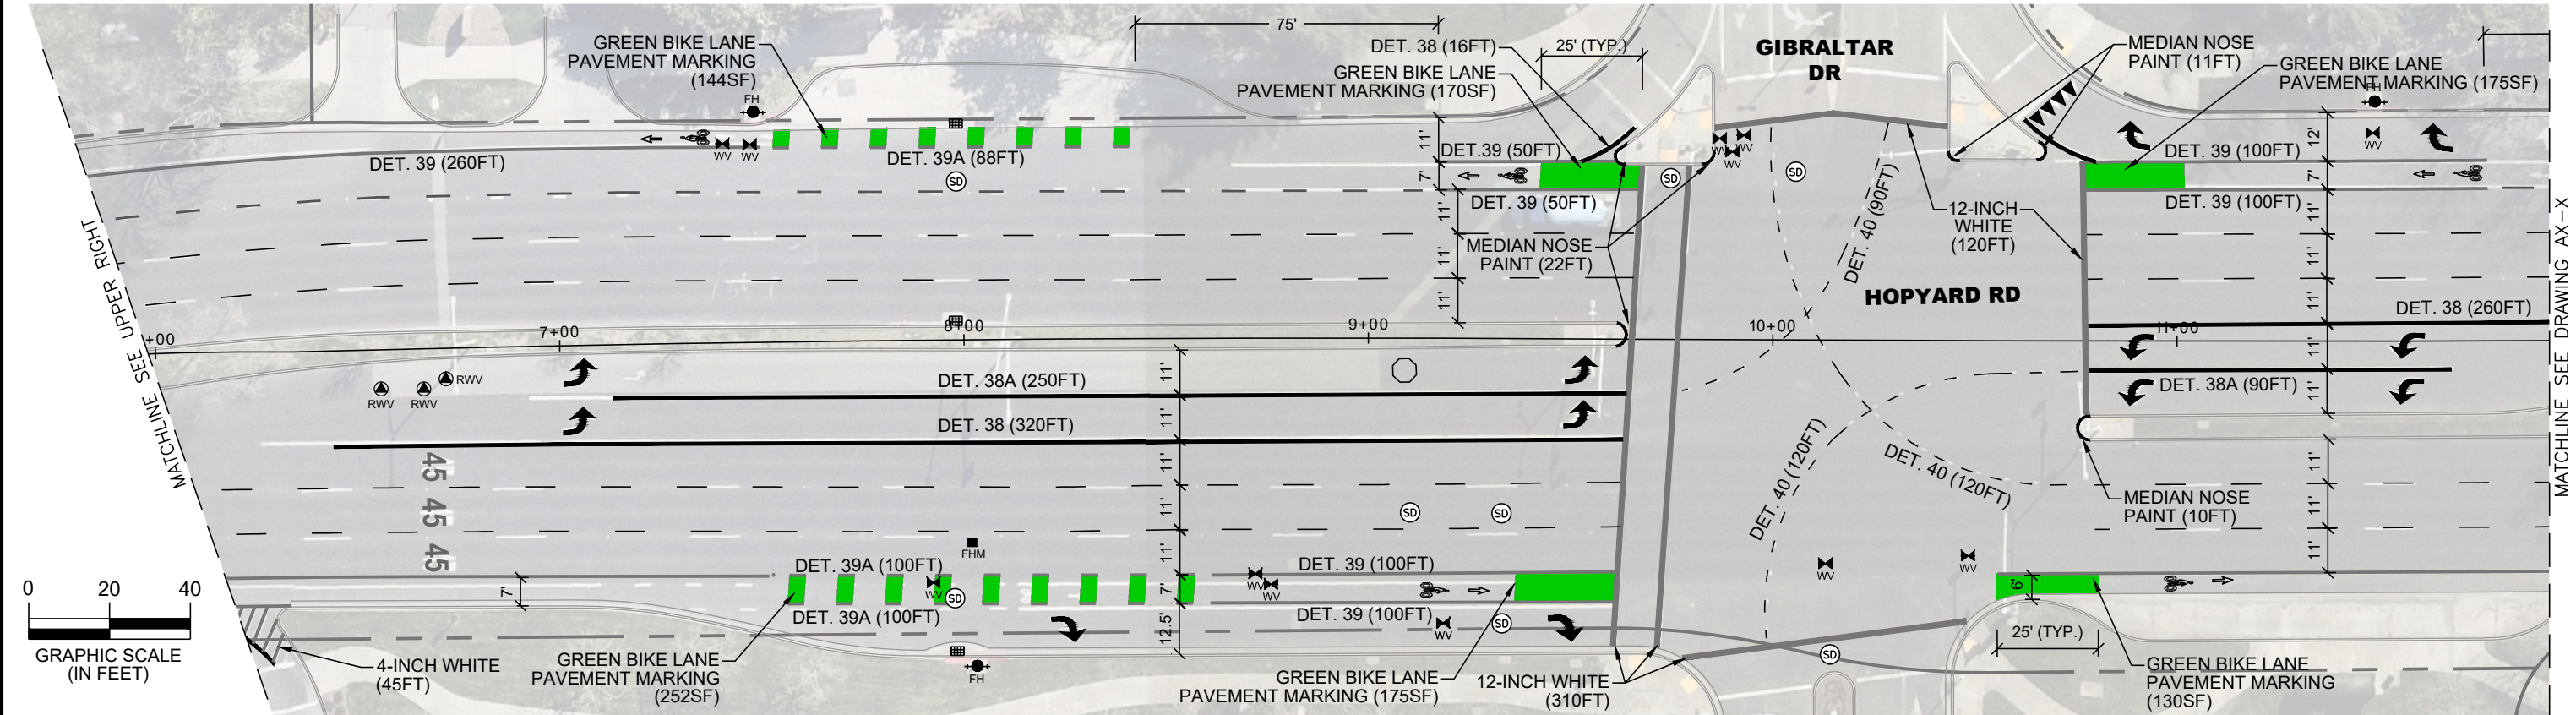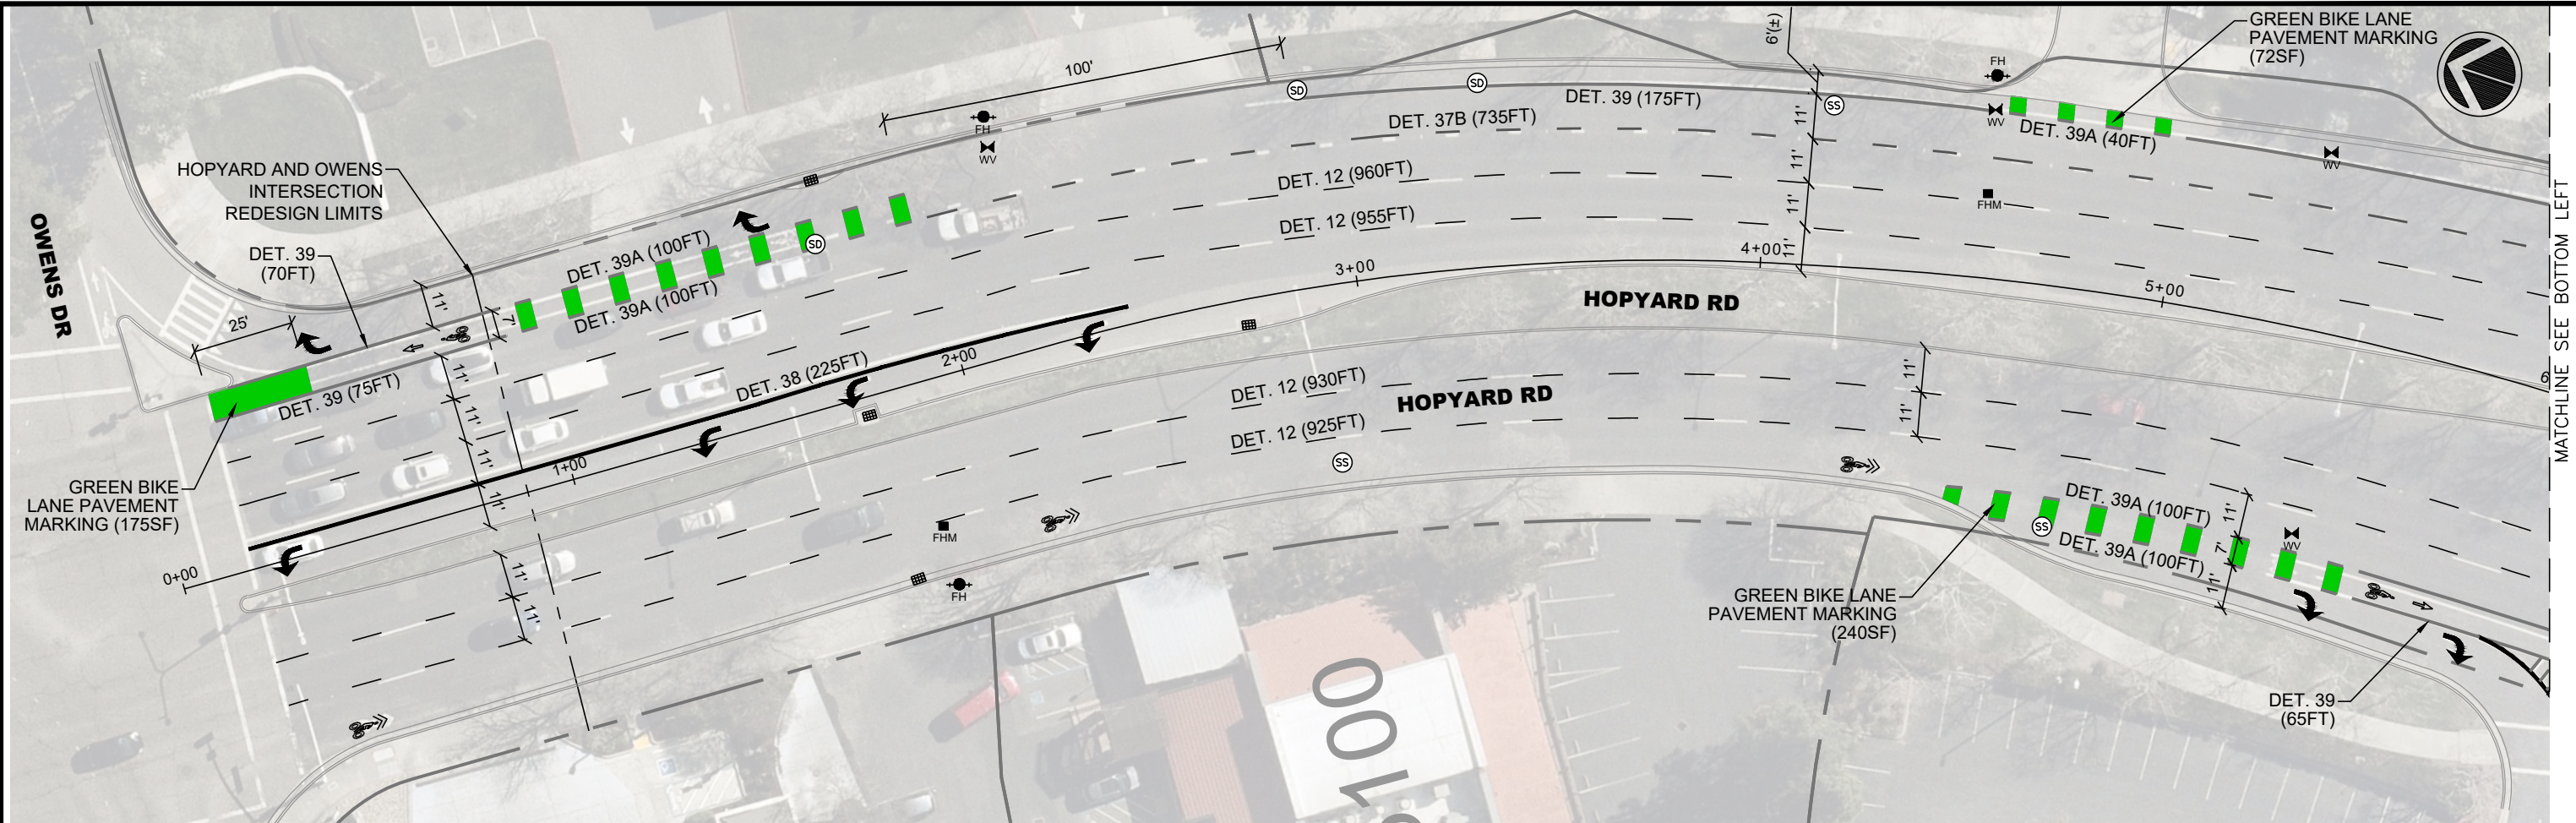



REV.	DATE	DESCRIPTION	THE CITY OF PLEASANTON		CITY OF PLEASANTON Department of Engineering		ADAM M. NELKIE INTERIM CITY ENGINEER NO. 78830 EXP. 9/30/23		ANNUAL STREET RESURFACING AND PREVENTATIVE MAINTENANCE		DESIGN: HH	SCALE: AS SHOWN	DWG NO.
									HOPYARD ROAD STA 0+00 TO 11+92		DRAWN: SN	PROJECT NO.: XXXXXX	H-1
											CHECKED: AN	DATE: JUNE 13, 2023	X OF X
											TRAFFIC ENGINEER: MT		

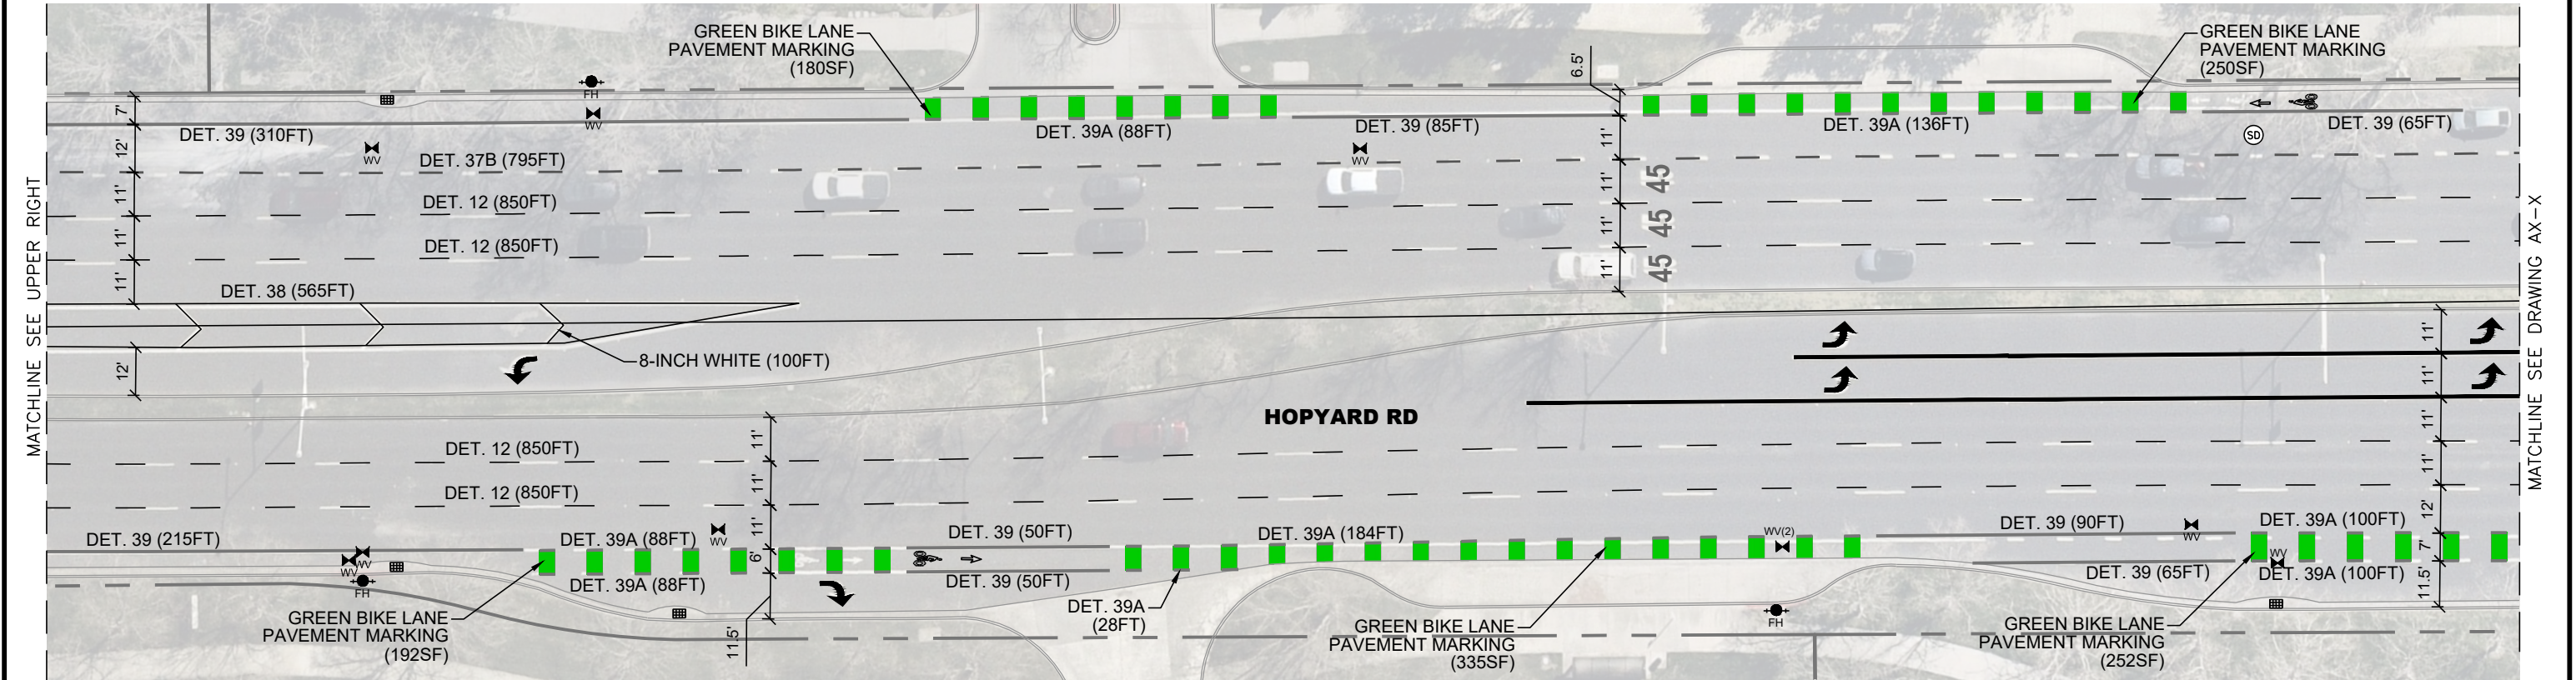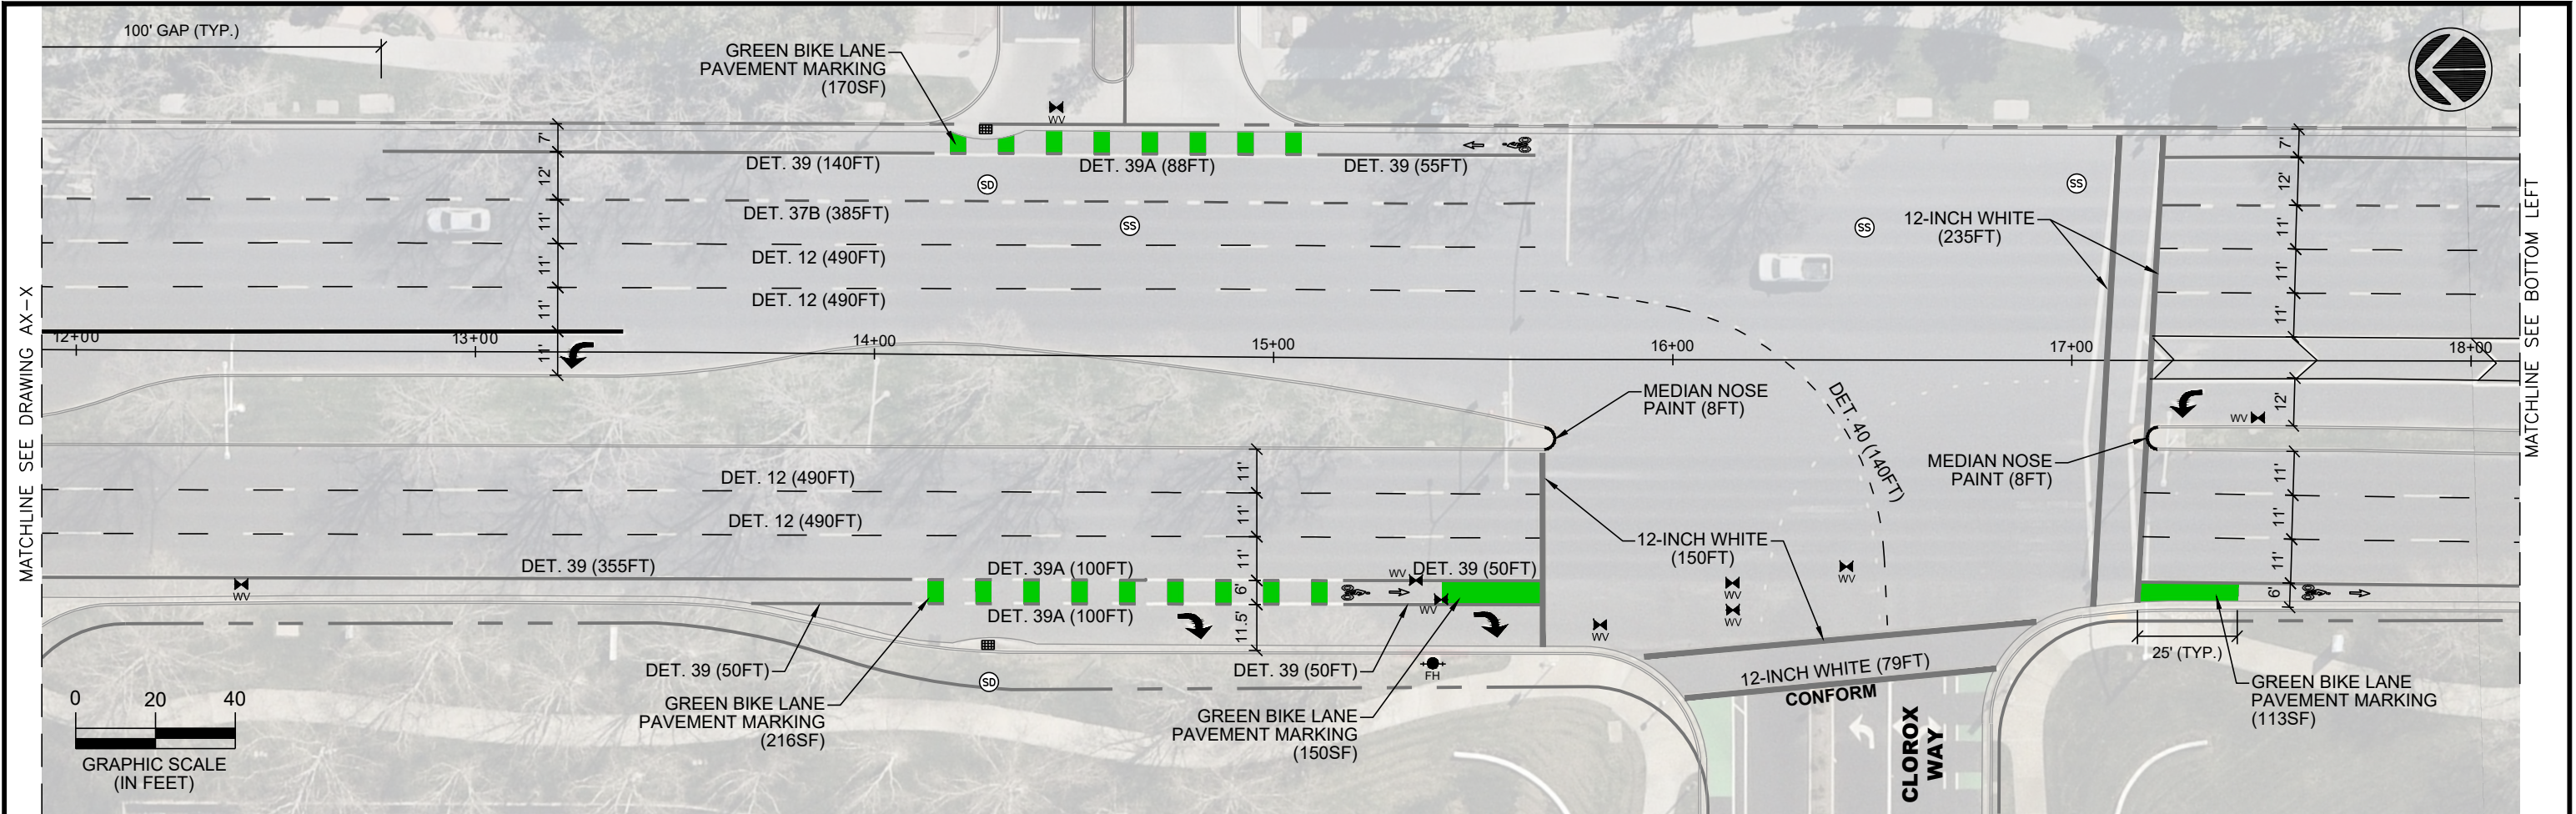

REV.	DATE	DESCRIPTION	 CITY OF PLEASANTON Department of Engineering	ADAM M. NELKIE INTERIM CITY ENGINEER NO. 78830 EXP. 9/30/23	ANNUAL STREET RESURFACING AND PREVENTATIVE MAINTENANCE	DESIGN:	HH	SCALE:	AS SHOWN	DWG NO.
						DRAWN:	SN	PROJECT NO.:	XXXXXX	H-2
					CHECKED:	AN		DATE:	JUNE 13, 2023	
					TRAFFIC ENGINEER:	MT	HOPYARD ROAD STA 11+92 TO 24+32			


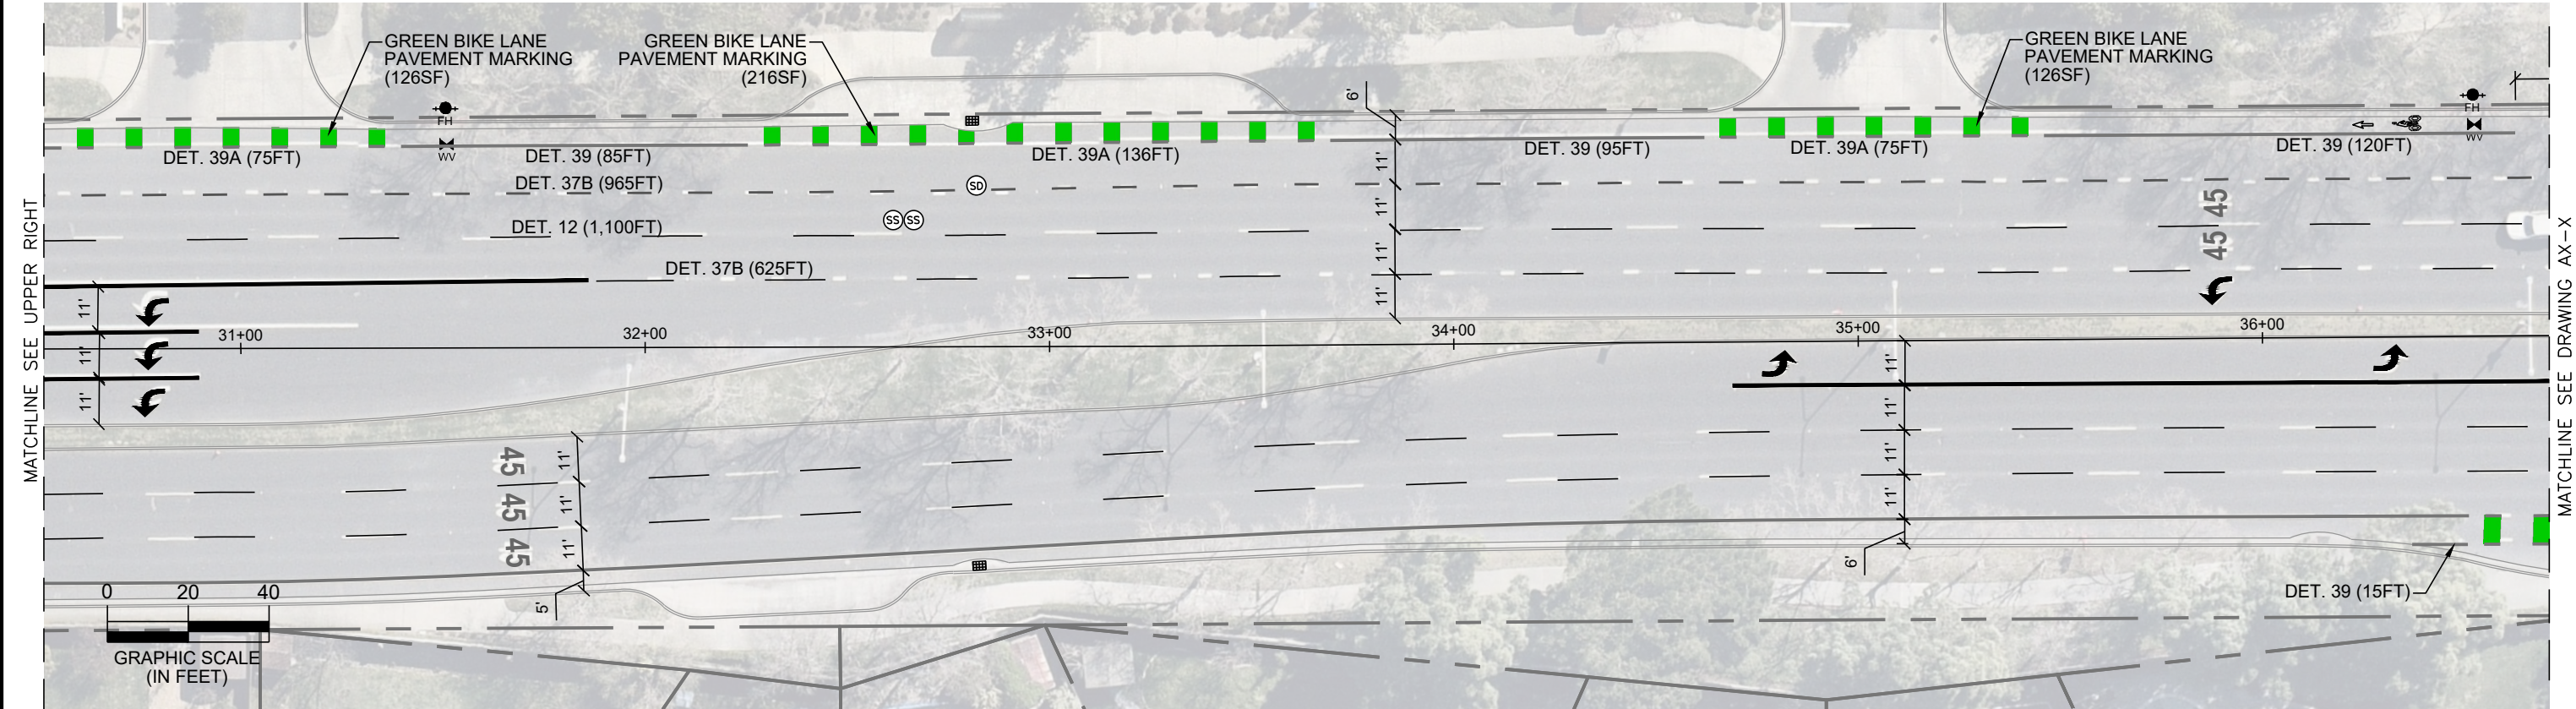
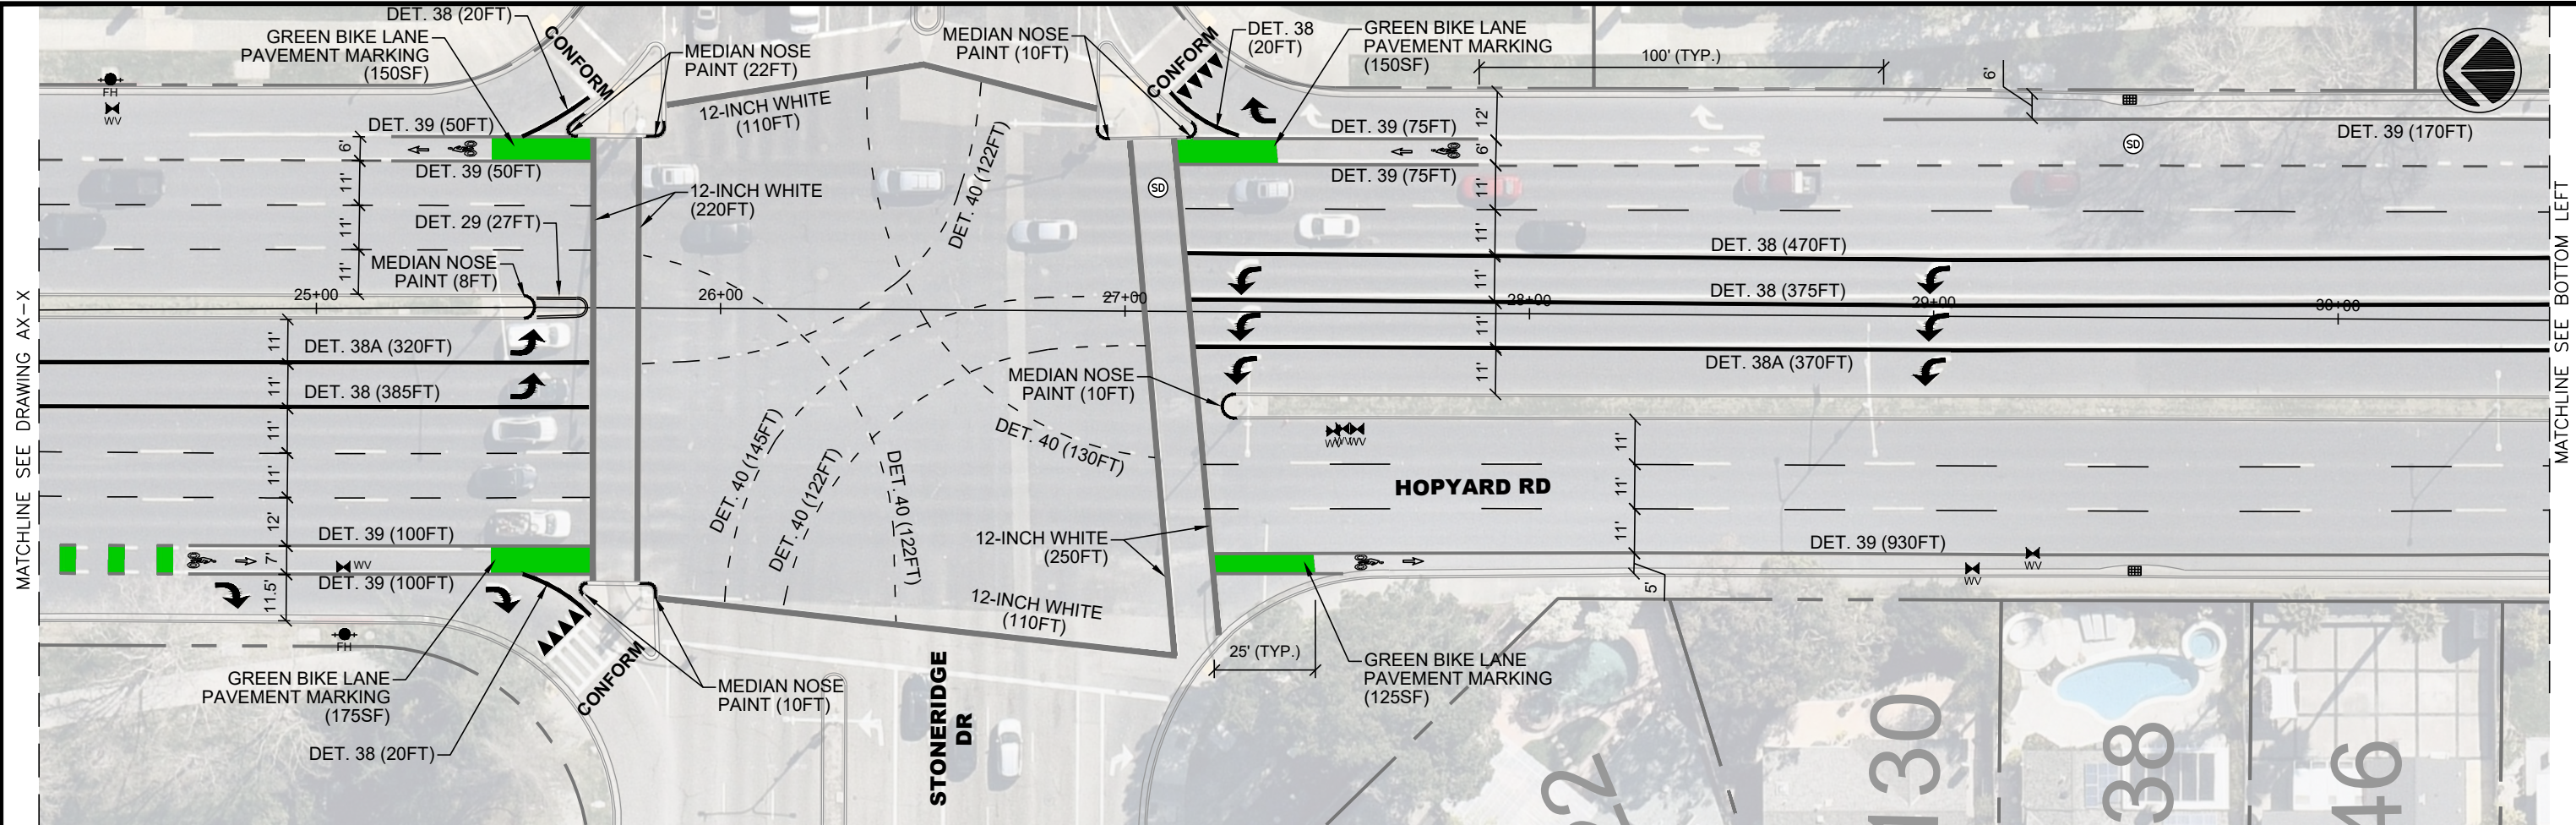


REV.	DATE	DESCRIPTION		CITY OF PLEASANTON Department of Engineering	ADAM M. NELKIE INTERIM CITY ENGINEER NO. 78830 EXP. 9/30/23	ANNUAL STREET RESURFACING AND PREVENTATIVE MAINTENANCE	DESIGN:	HH	SCALE:	AS SHOWN	DWG NO.
							DRAWN:	SN	PROJECT NO.:	XXXXXX	H-3 X OF X
						CHECKED:	AN	DATE:	JUNE 13, 2023		
						TRAFFIC ENGINEER:	MT				
HOPYARD ROAD STA 24+32 TO 36+70											

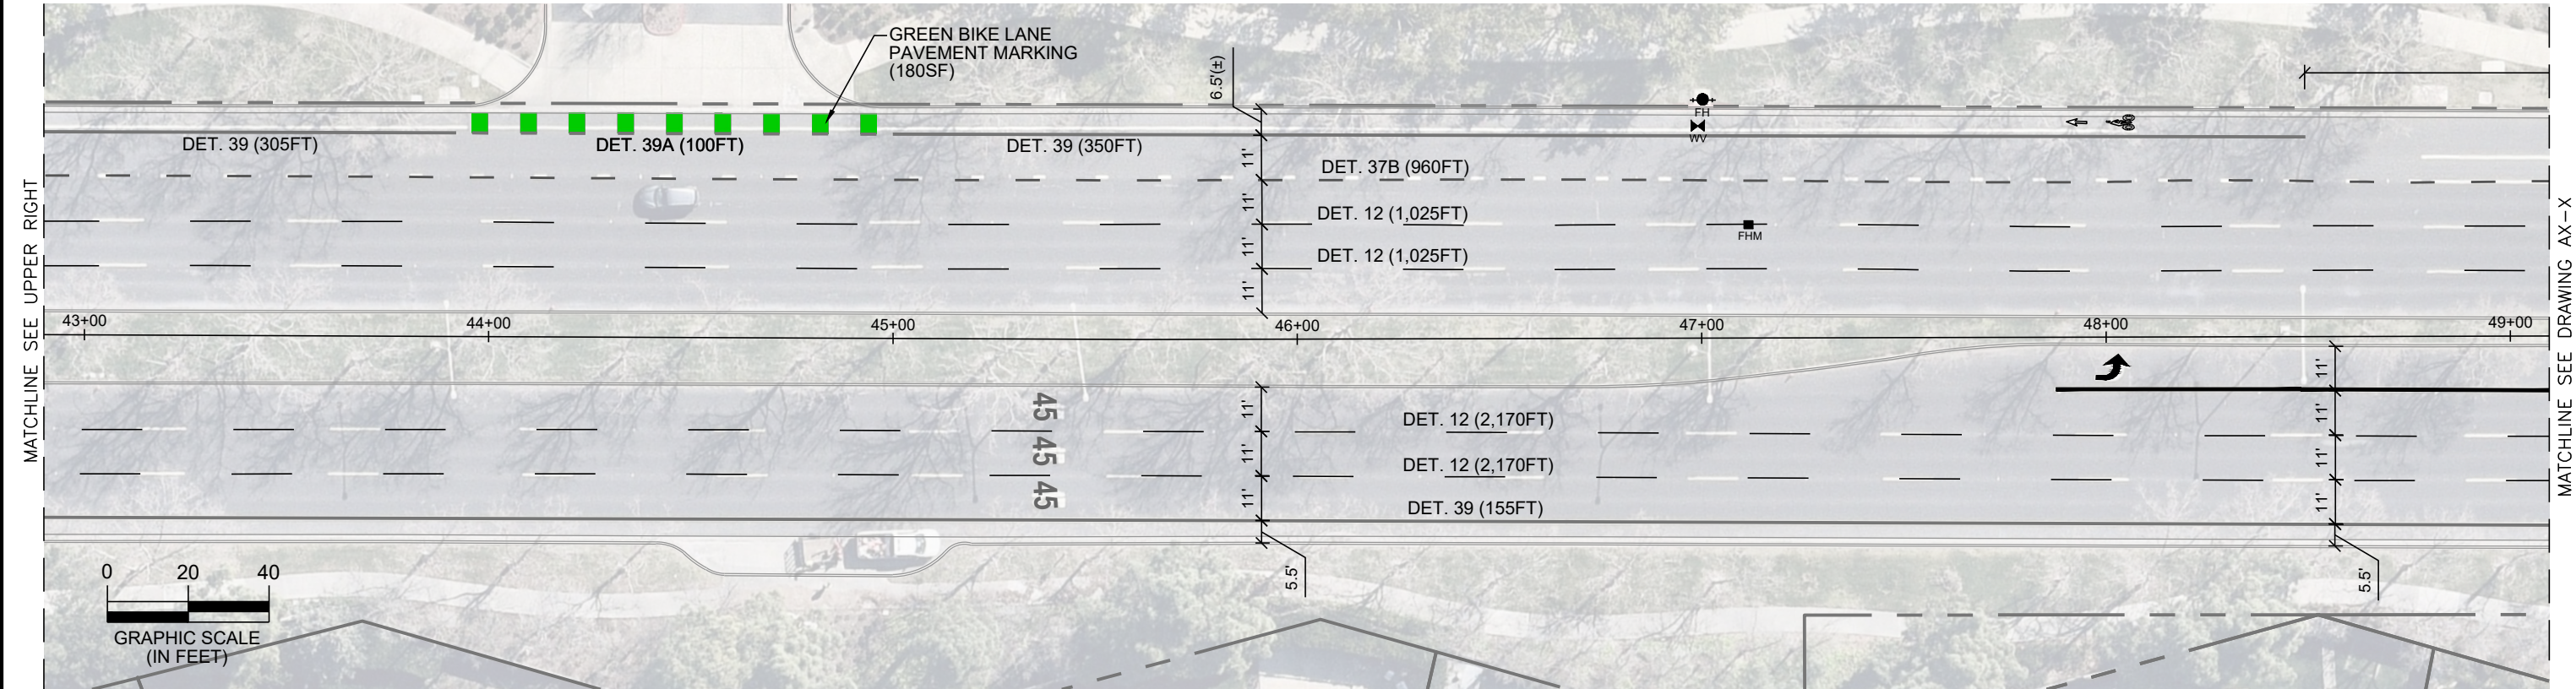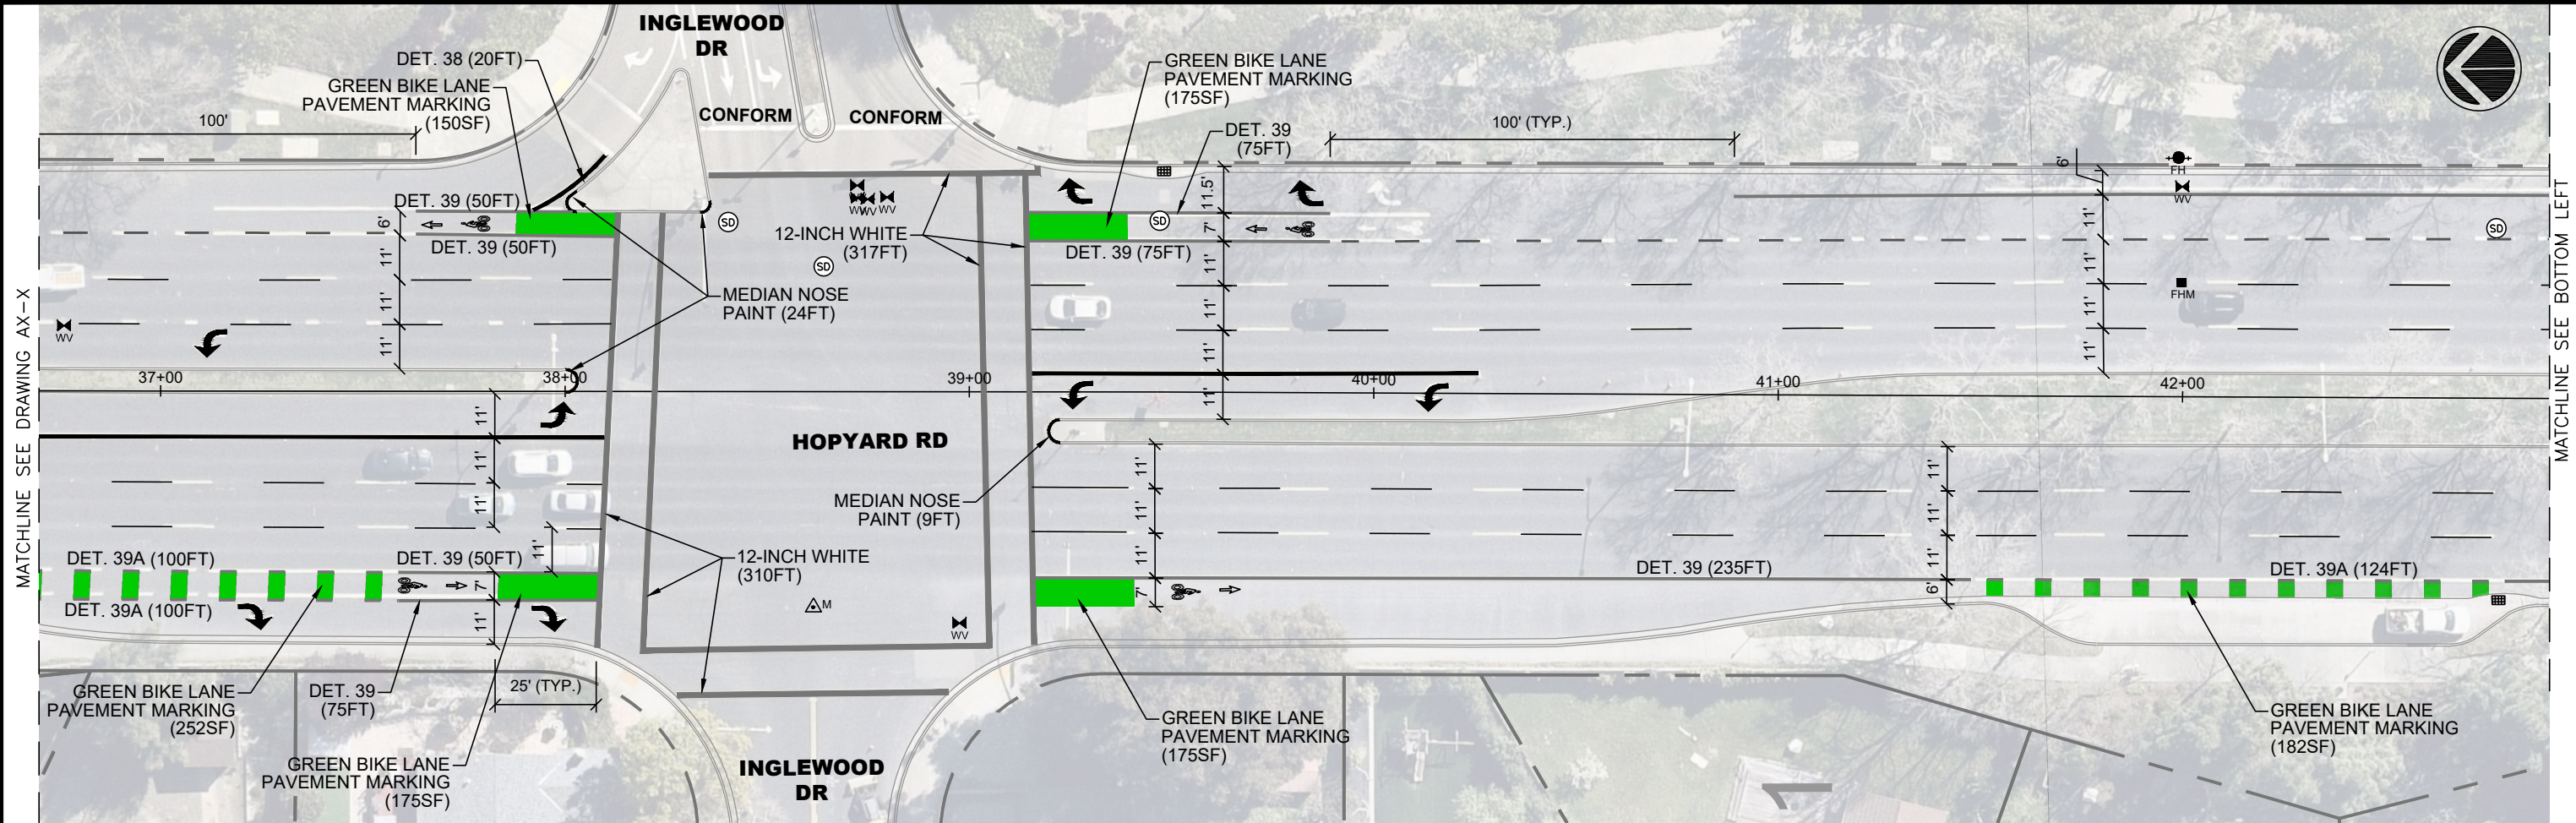




REV.	DATE	DESCRIPTION		CITY OF PLEASANTON Department of Engineering	ADAM M. NELKIE INTERIM CITY ENGINEER NO. 78830 EXP. 9/30/23	ANNUAL STREET RESURFACING AND PREVENTATIVE MAINTENANCE HOPYARD ROAD STA 36+70 TO 49+10	DESIGN:	HH	SCALE: AS SHOWN PROJECT NO.: XXXXXX DATE: JUNE 13, 2023	DWG NO. H-4 X OF X
							DRAWN:	SN		
							CHECKED:	AN		
							TRAFFIC ENGINEER:	MT		

\\pleasdata\pww\Engineering\Streets\Annual Resurfacing - CIP 24503\Drawings\Hopyard.dwg 12-26-23 02:04pm snguyen

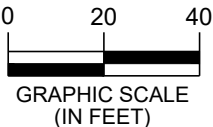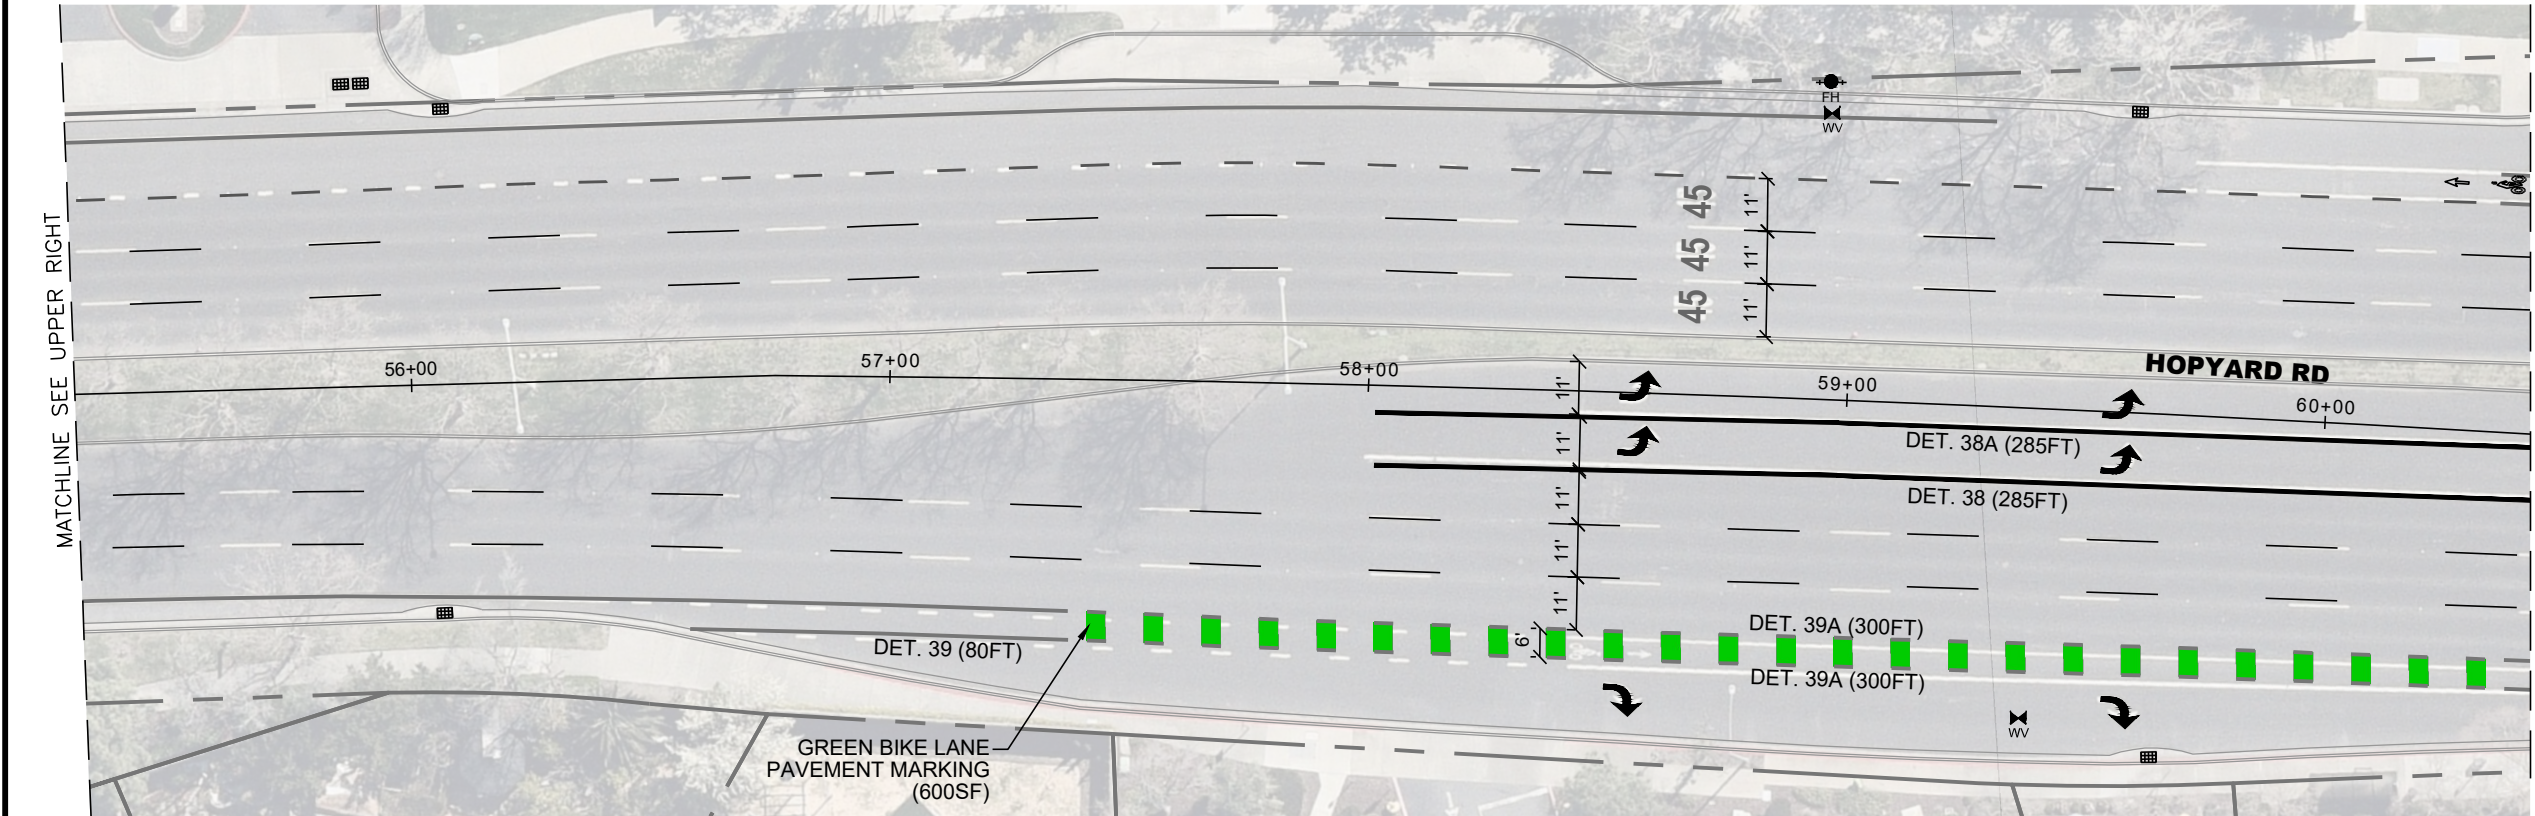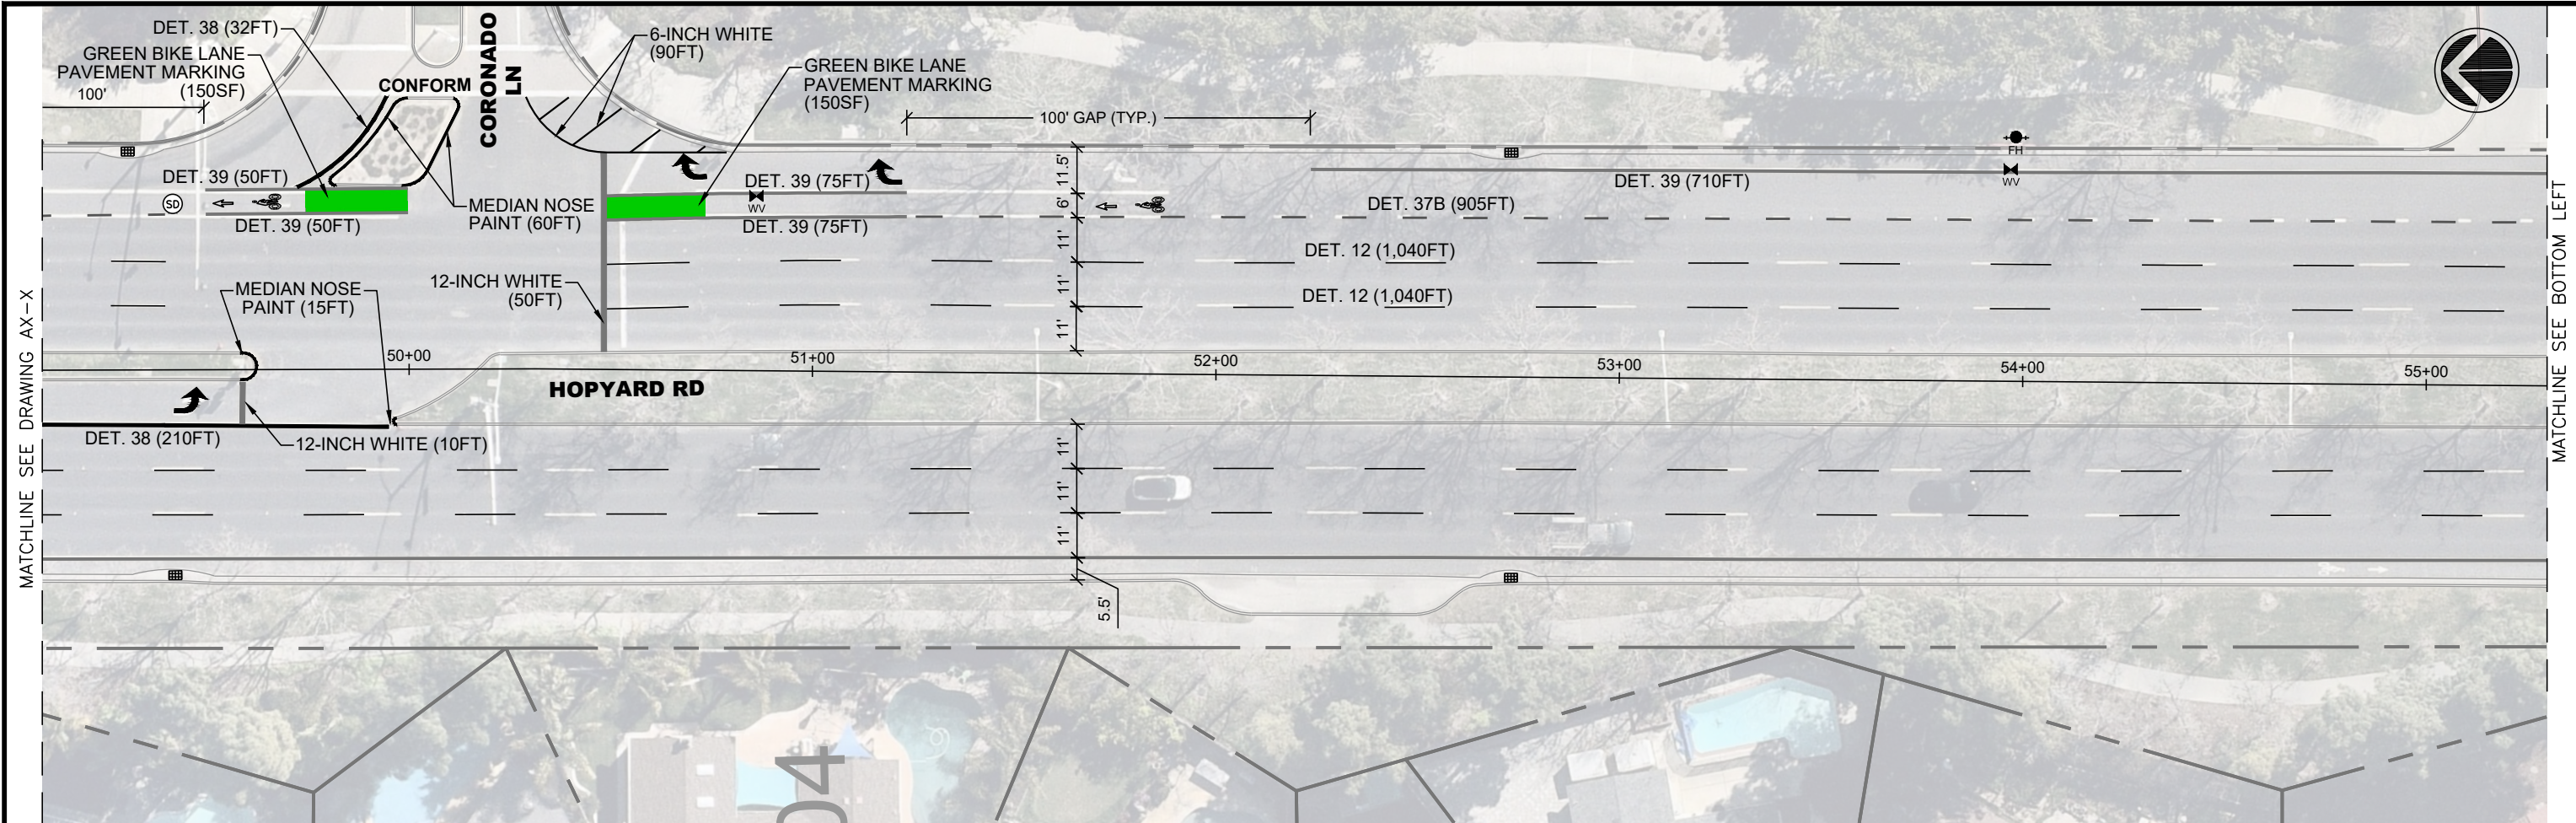



REV.	DATE	DESCRIPTION		CITY OF PLEASANTON Department of Engineering	ADAM M. NELKIE INTERIM CITY ENGINEER NO. 78830 EXP. 9/30/23	ANNUAL STREET RESURFACING AND PREVENTATIVE MAINTENANCE HOPYARD ROAD STA 49+10 TO 60+42	DESIGN:	HH	SCALE:	AS SHOWN	DWG NO.
							DRAWN:	SN	PROJECT NO.:	XXXXXX	H-5
							CHECKED:	AN	DATE:	JUNE 13, 2023	X OF X
							TRAFFIC ENGINEER:	MT			

\\pleasdata\pw\Engineering\Streets\Annual Resurfacing - CIP 24503\Drawings\CAD\CIP_24503-Hopyard.dwg 12-26-23 01:59pm snguyen

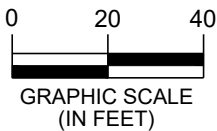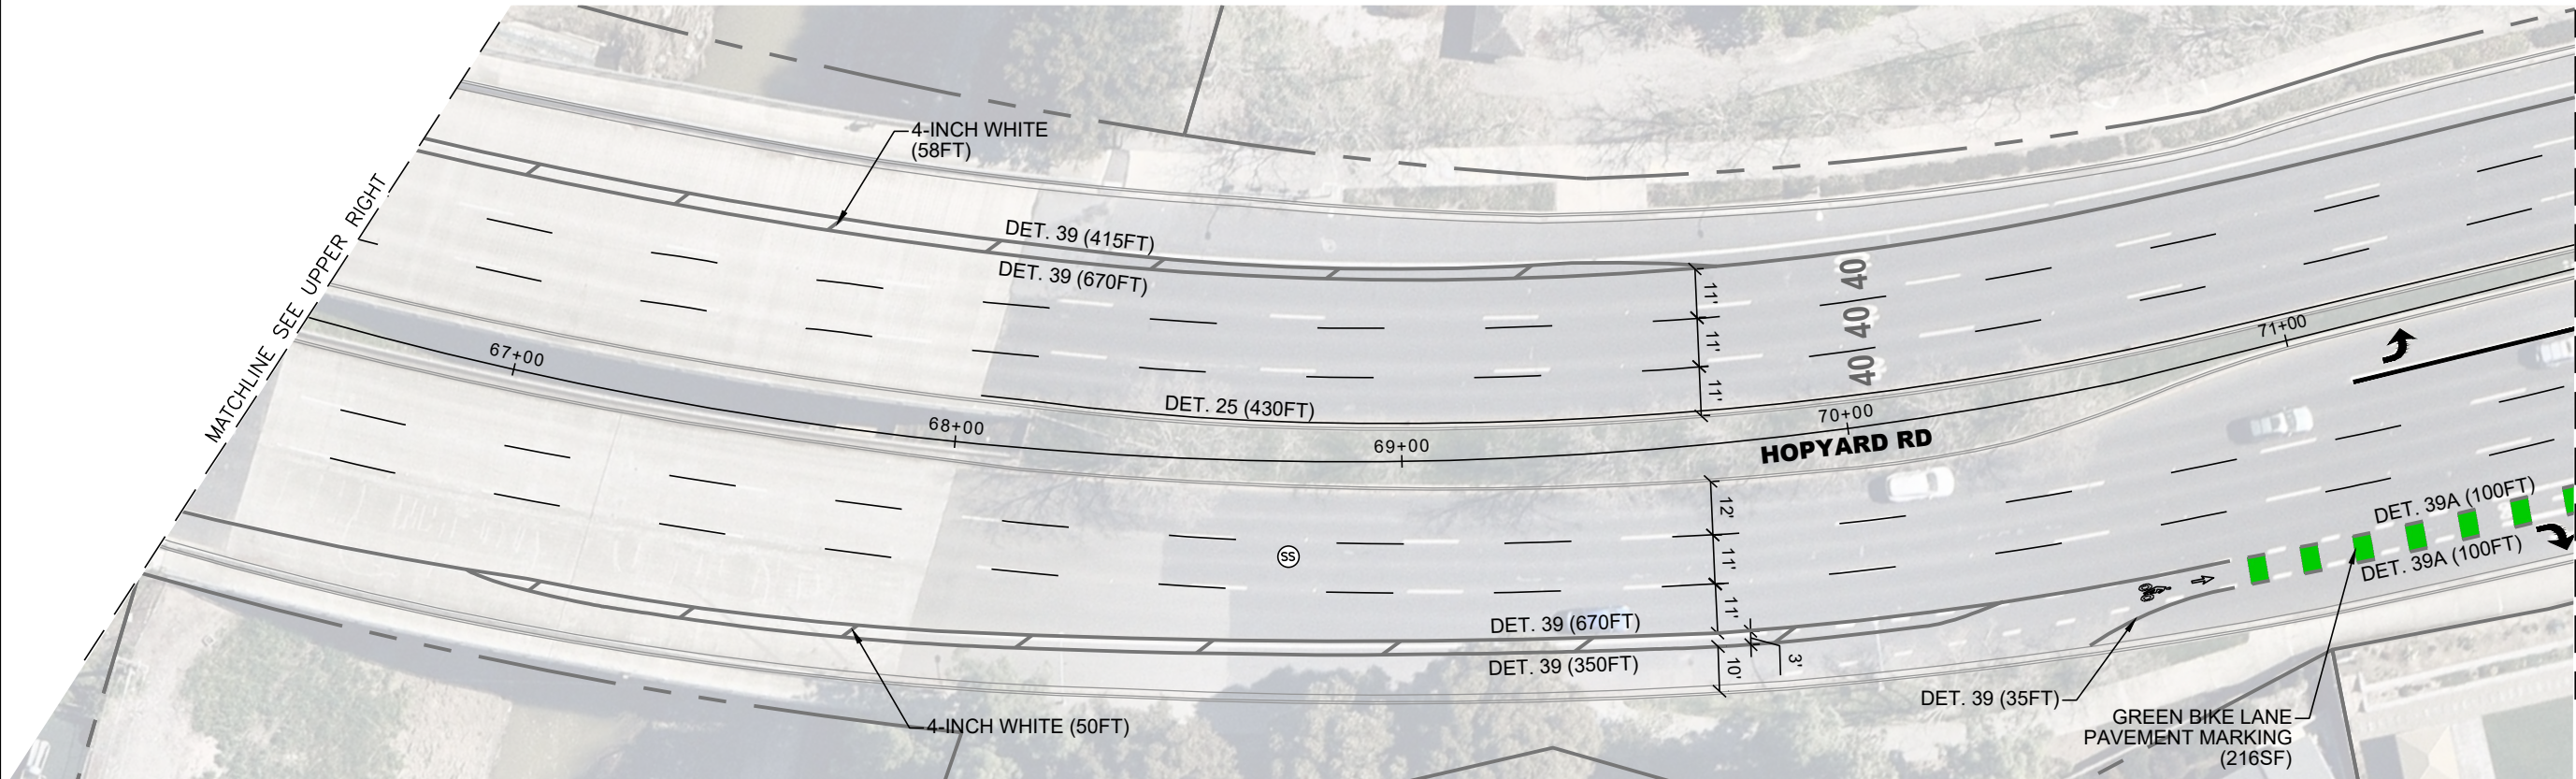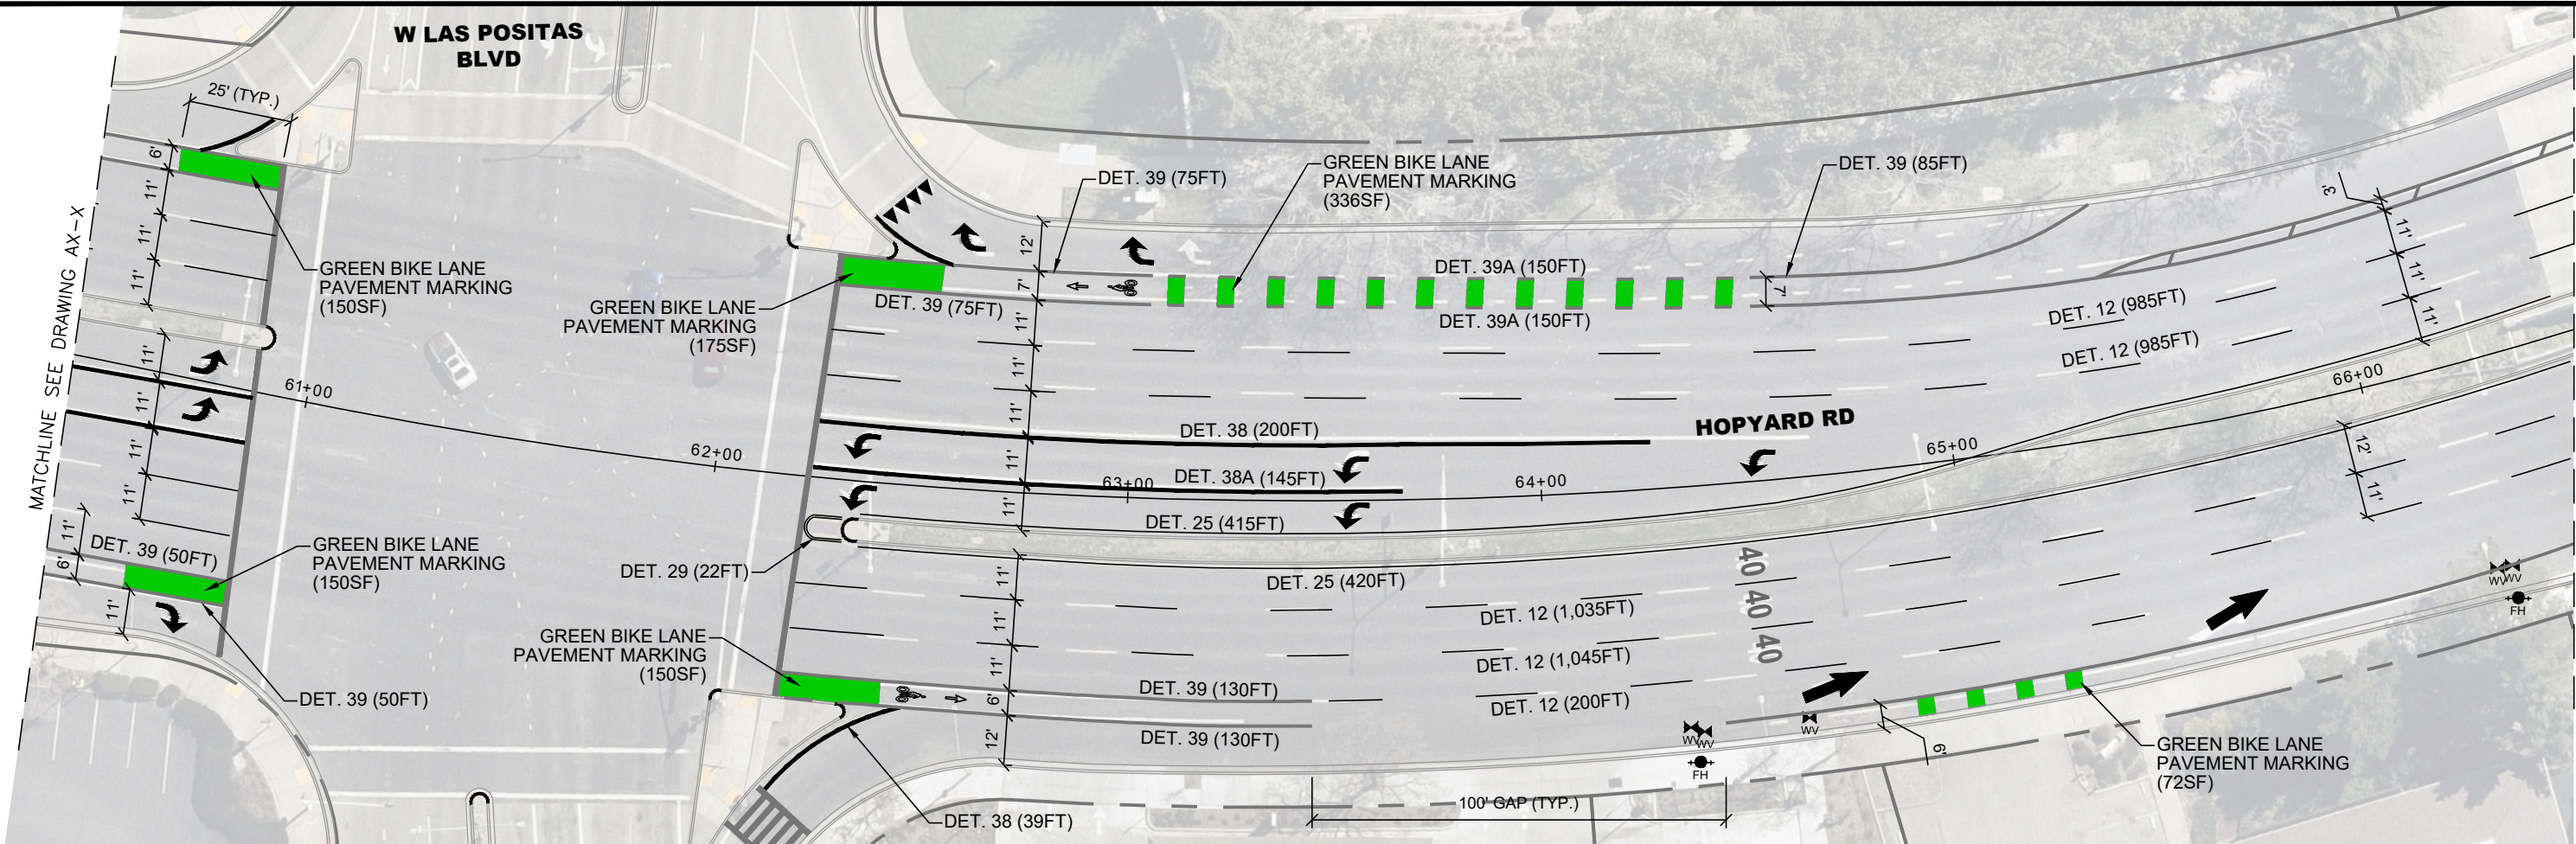




REV.	DATE	DESCRIPTION	 CITY OF PLEASANTON Department of Engineering	ADAM M. NELKIE INTERIM CITY ENGINEER NO. 78830 EXP. 9/30/23	ANNUAL STREET RESURFACING AND PREVENTATIVE MAINTENANCE	DESIGN: HH	SCALE: AS SHOWN	DWG NO.
					DRAWN: SN	PROJECT NO.: XXXXXX	H-6 X OF X	
					CHECKED: AN	DATE: JUNE 13, 2023		
					TRAFFIC ENGINEER: MT			
					HOPYARD ROAD STA 60+42 TO 71+65			

\\pleasdata\pw\Engineering\Streets\Annual Resurfacing - CIP 24503\Drawings\CAD\CIP_24503-Hopyard.dwg(12-26-23 01:57pm snguyen

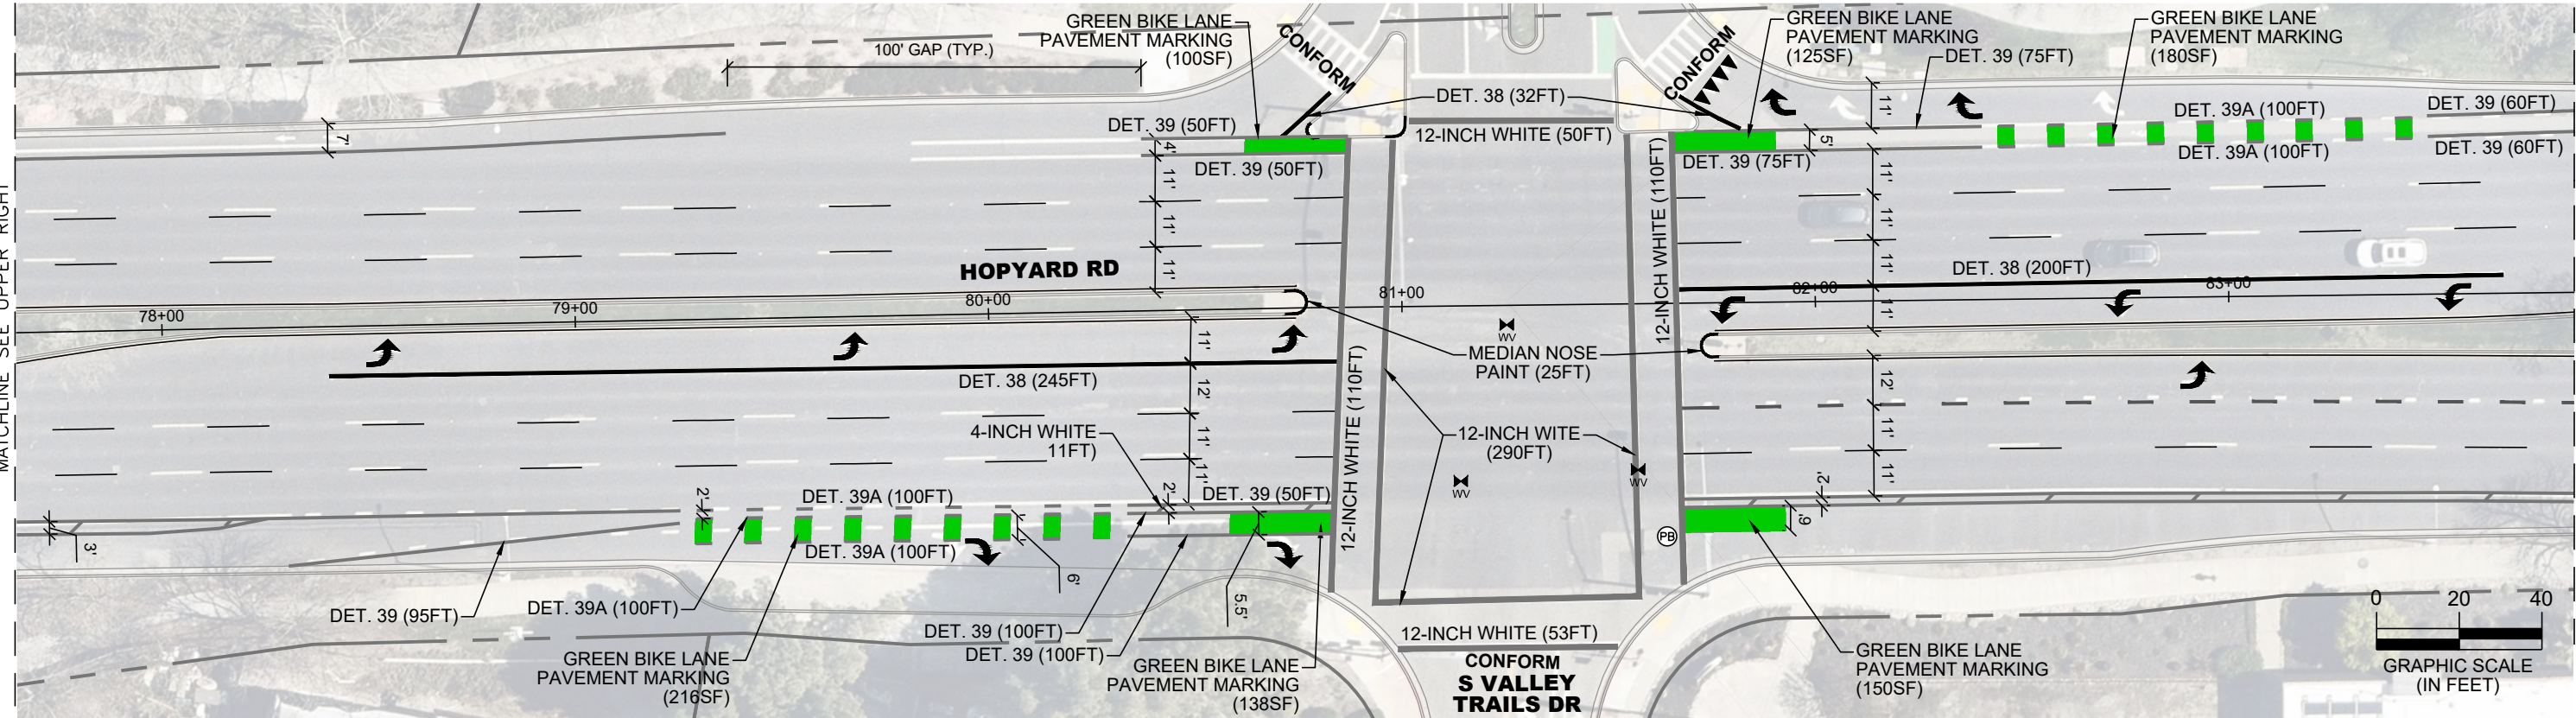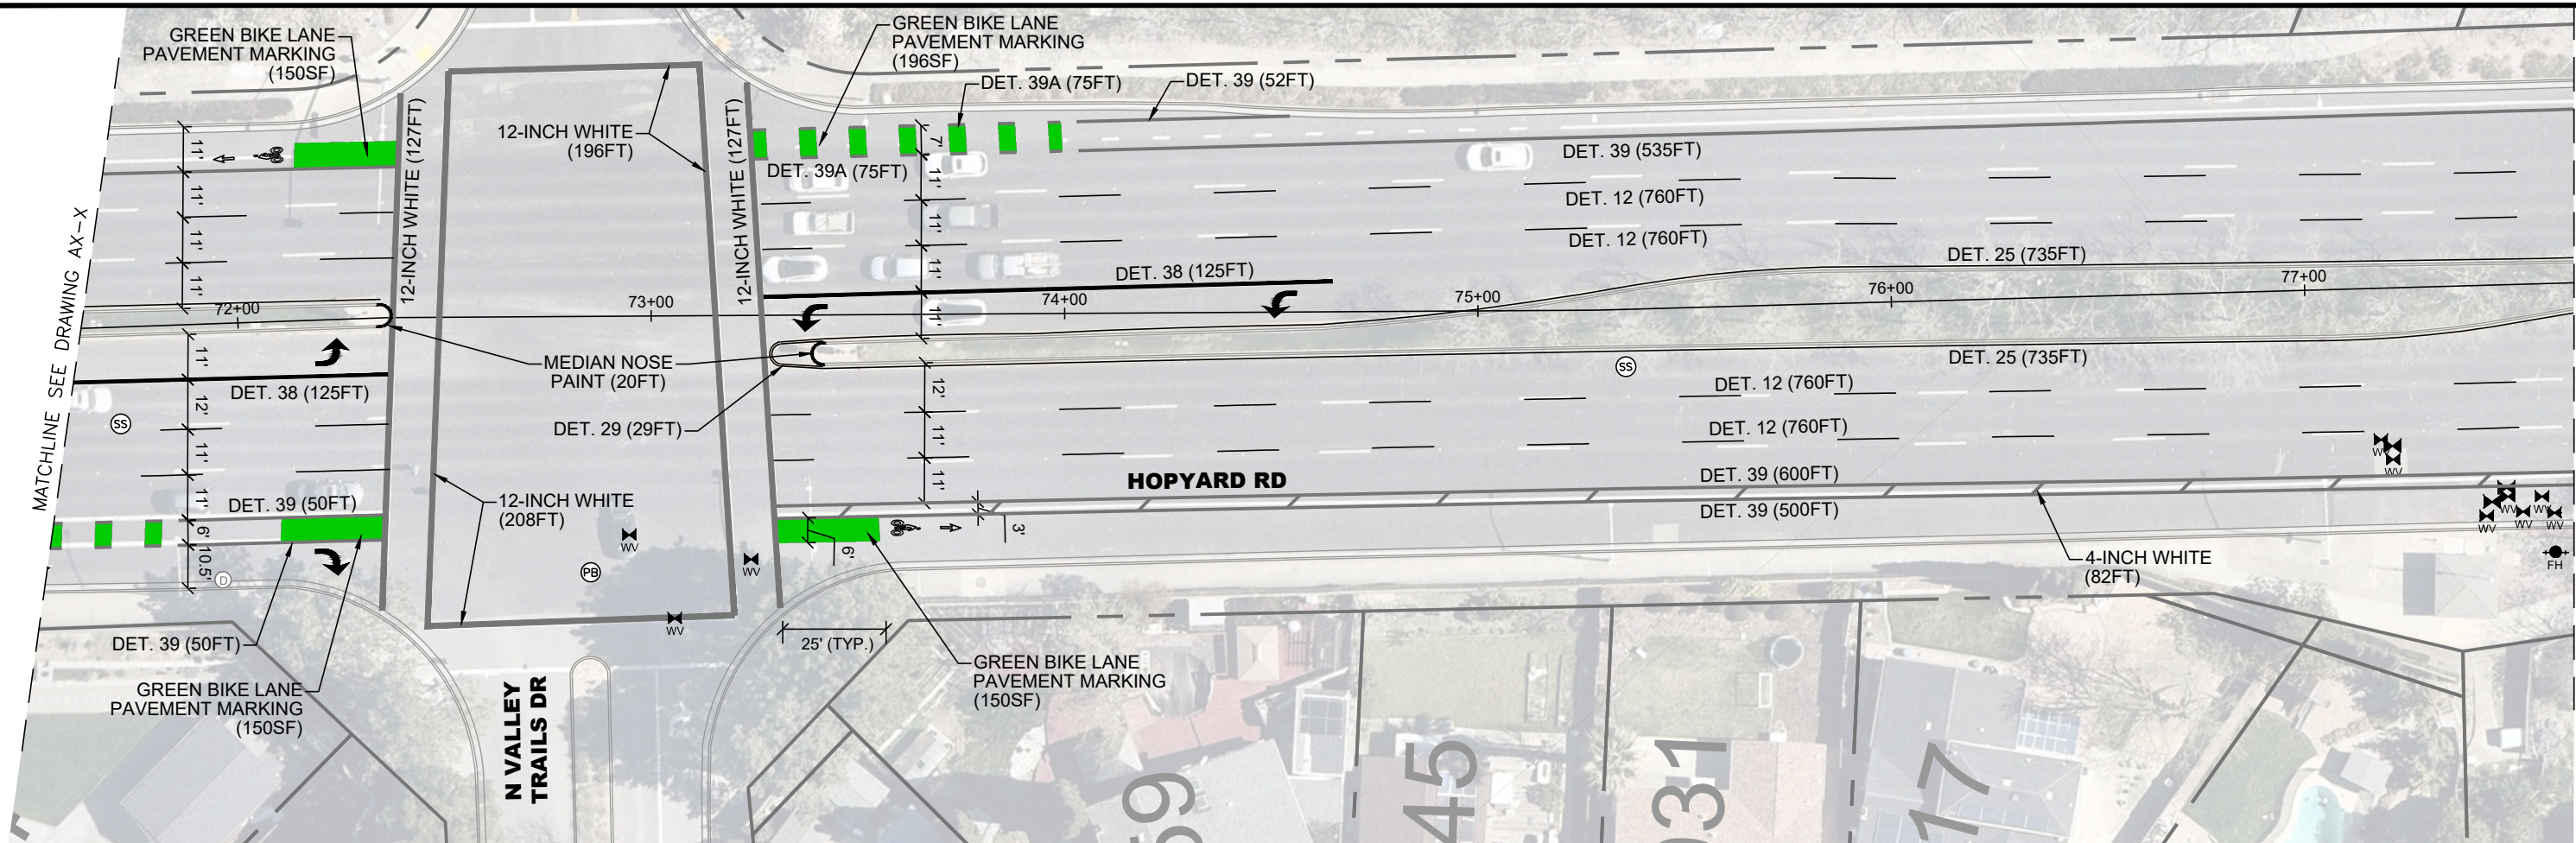

REV.	DATE	DESCRIPTION	 CITY OF PLEASANTON Department of Engineering		ADAM M. NELKIE INTERIM CITY ENGINEER NO. 78830 EXP. 9/30/23		ANNUAL STREET RESURFACING AND PREVENTATIVE MAINTENANCE HOPYARD ROAD STA 71+65 TO 83+83		DESIGN:	HH	SCALE:	AS SHOWN	DWG NO.
							DRAWN:	SN			PROJECT NO.:	XXXXXX	H-7
							CHECKED:	AN			DATE:	JUNE 13, 2023	X OF X
							TRAFFIC ENGINEER:	MT					

\\placdata\pw\Engineering\Streets\Annual Resurfacing - CIP 24503\Drawings\CAD\CIP_24503-Hopyard.dwg\12-26-23 01:50pm snguyen

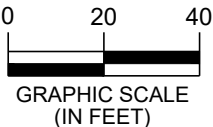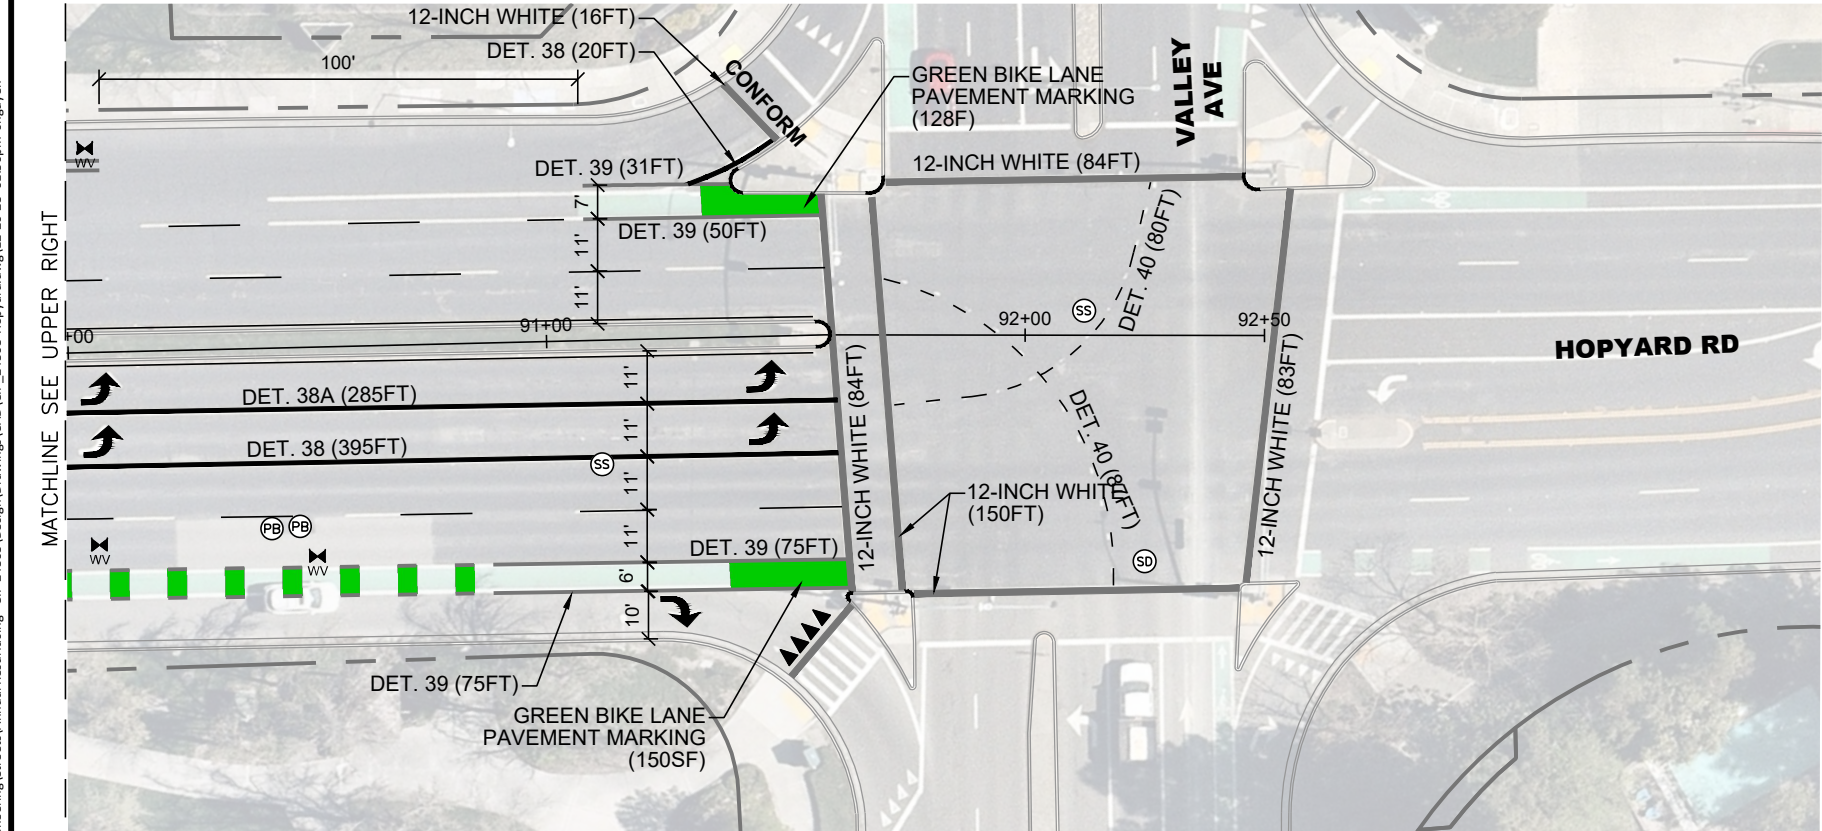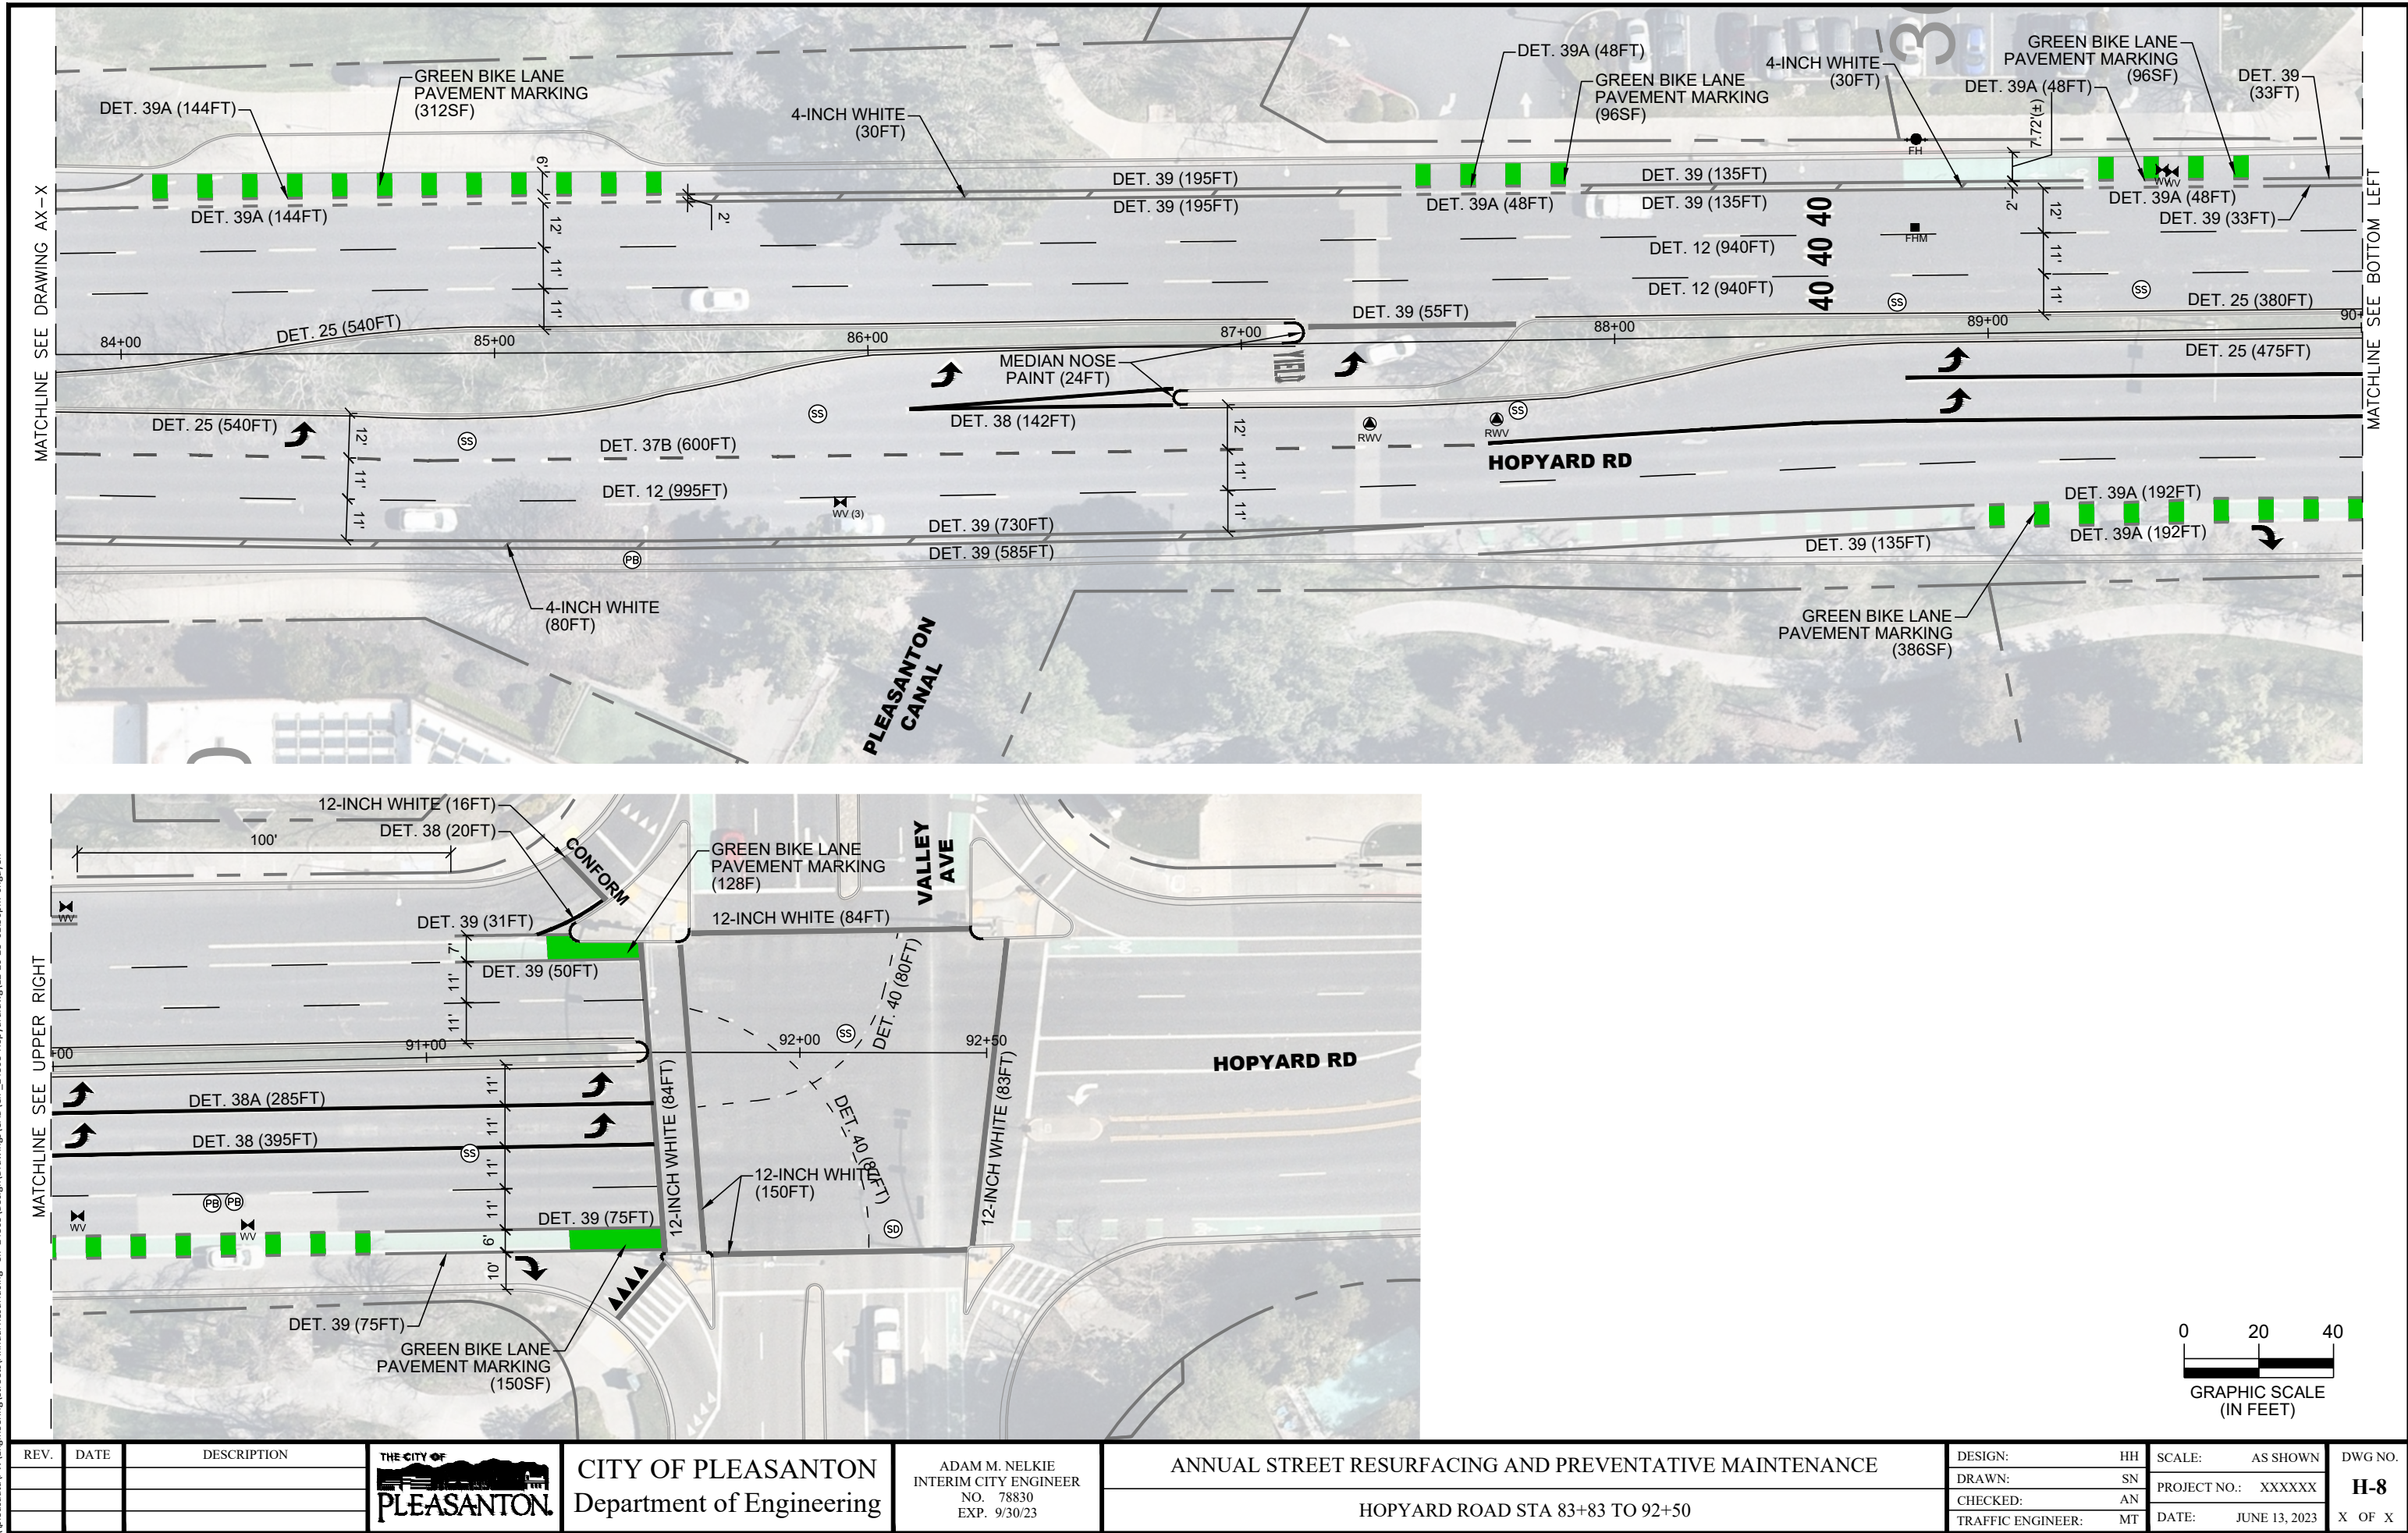

REV.	DATE	DESCRIPTION	 CITY OF PLEASANTON Department of Engineering	ADAM M. NELKIE INTERIM CITY ENGINEER NO. 78830 EXP. 9/30/23	ANNUAL STREET RESURFACING AND PREVENTATIVE MAINTENANCE	DESIGN: HH	SCALE: AS SHOWN	DWG NO. H-8 X OF X
						DRAWN: SN	PROJECT NO.: XXXXXX	
					HOPYARD ROAD STA 83+83 TO 92+50	CHECKED: AN	DATE: JUNE 13, 2023	
						TRAFFIC ENGINEER: MT		